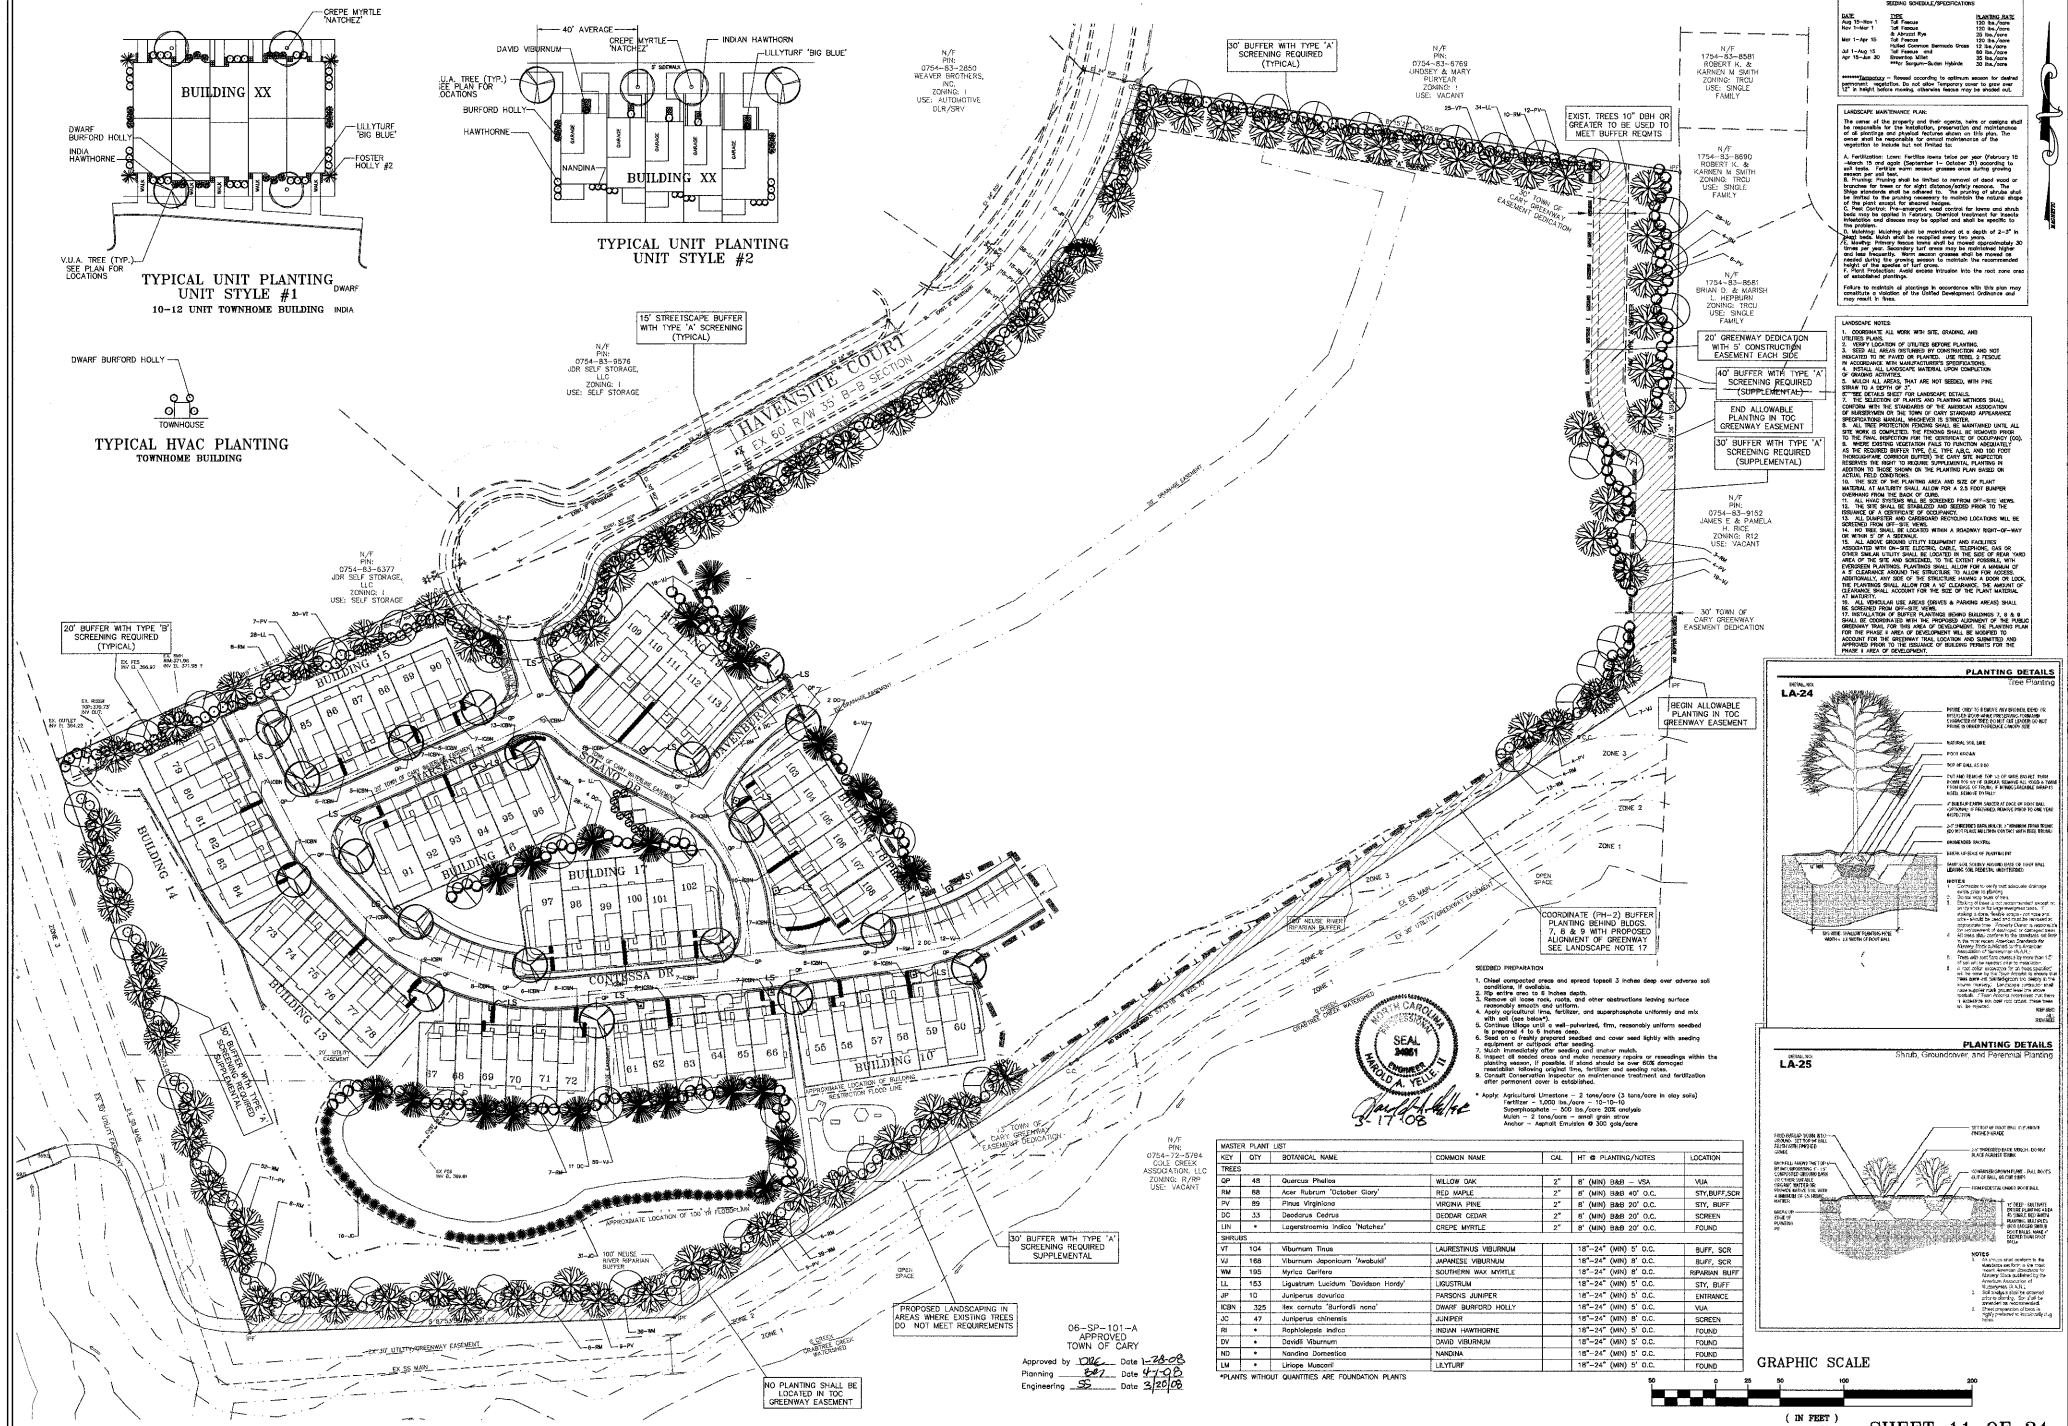

MASTER PLANT LIST						
KEY	QTY	BOTANICAL NAME	COMMON NAME	CAL.	HT @ PLANTING/NOTES	LOCATION
TREES						
QP	48	Quercus Phellos	WILLOW OAK	2"	8' (MIN) B&B – VSA	VUA
RM	68	Acer Rubrum 'October Glory'	RED MAPLE	2"	8' (MIN) B&B 40' O.C.	STY,BUFF,SCR
PV	89	Pinus Virginiana	VIRGINIA PINE	2"	8' (MIN) B&B 20' O.C.	STY, BUFF
DC	33	Deodarus Cedrus	DEODAR CEDAR	2"	8' (MIN) B&B 20' O.C.	SCREEN
LIN	*	Lagerstroemia Indica 'Natchez'	CREPE MYRTLE	2"	8' (MIN) B&B 20' O.C.	FOUND
SHRUBS						
VT	104	Viburnum Tinus	LAURESTINUS VIBURNUM		18"–24" (MIN) 5' O.C.	BUFF, SCR
VJ	168	Viburnum Japonicum 'Awabuki'	JAPANESE VIBURNUM		18"–24" (MIN) 8' O.C.	BUFF, SCR
MM	195	Myrica Cerifera	SOUTHERN WAX MYRTLE		18"–24" (MIN) 8' O.C.	RIPARIAN BUFF
LL	153	Ligustrum Lucidum 'Davidson Hardy'	LIGUSTRUM		18"–24" (MIN) 5' O.C.	STY, BUFF
JP	10	Juniperus davurica	PARSONS JUNIPER		18"–24" (MIN) 5' O.C.	ENTRANCE
ICBN	325	Ilex cornuta 'Burfordii nana'	DWARF BURFORD HOLLY		18"–24" (MIN) 5' O.C.	VUA
JC	47	Juniperus chinensis	JUNIPER		18"–24" (MIN) 5' O.C.	SCREEN
RI	*	Raphiolepsis indica	INDIAN HAWTHORNE		18"–24" (MIN) 5' O.C.	FOUND
DV	*	Davidii Viburnum	DAVID VIBURNUM		18"–24" (MIN) 5' O.C.	FOUND
ND	*	Nandina Domestica	NANDINA		18"–24" (MIN) 5' O.C.	FOUND
LM	*	Liriope Muscari	LILYTURF		18"–24" (MIN) 5' O.C.	FOUND

*PLANTS WITHOUT QUANTITIES ARE FOUNDATION PLANTS

Alken & Yelle Associates, PA
Professional Engineers & Land Surveyors
3765 Benson Drive
Raleigh, North Carolina 27609
(919) 877-0707 Fax 877-0709
email: AYES@RELSOUTH.NET

DRAWN BY: CKC
CHECKED BY: HAY
SCALE: 1" = 50'
DATE: 09/20/07
REVISIONS: 11/19/07
01/22/08
03/12/08

WEATHERFIELD TOWNHOMES – PHASE 1
AT HAVEN SITE COURT PDD
CARY, NORTH CAROLINA

SITE LANDSCAPE PLAN

D:\sdskdsgn\proj\pcs\cary\PCSCARY-PHASE.dwg Mon Mar 17 15:19:05 2008 AYES-HALFTONE