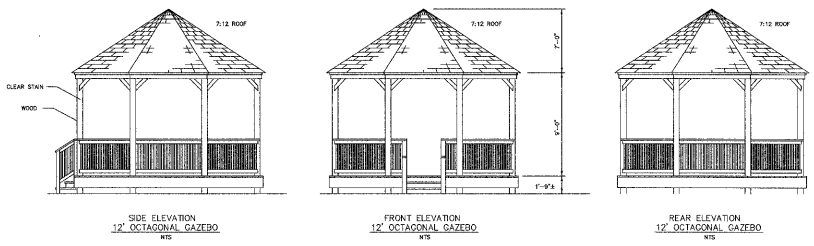

GAZEBO ELEVATIONS

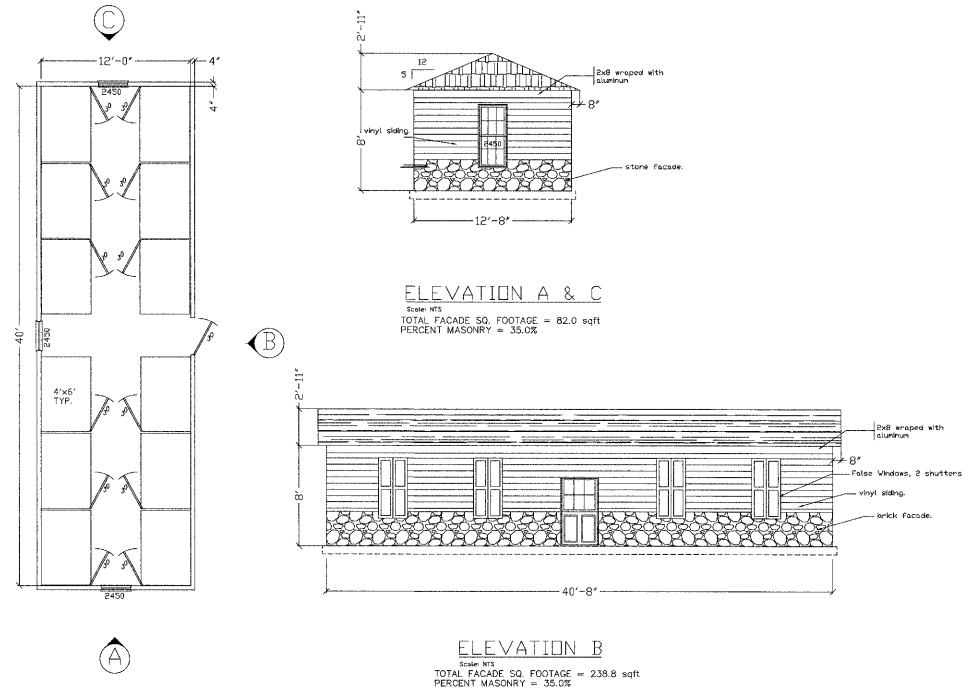

ELEVATION A & C
Scale: NTS
TOTAL FACADE SQ. FOOTAGE = 82.0 sqft
PERCENT MASONRY = 35.0%

ELEVATION B
Scale: NTS
TOTAL FACADE SQ. FOOTAGE = 238.8 sqft
PERCENT MASONRY = 35.0%

STORAGE BUILDING ELEVATIONS

ELEVATION NOTES:
1. ALL VENT PIPES, ETC. EXTENDING ABOVE THE ROOF SURFACE MUST BE PAINTED A COLOR THAT BLENDS WITH THE ROOF COLOR.
2. AT LEAST 35% OF ALL BUILDING FRONT FACADE SHALL BE MASONRY.
3. MASONRY IS TO BE APPLIED HORIZONTALLY CONNECTING FRONT FACADE TO REAR FACADE
4. BUILDING #17 MUST HAVE STONE OR BRICK VENEER FOR REAR ELEVATION 35% OR GREATER. ALL OTHER BUILDINGS TO HAVE VINYL SIDING IN REAR.

EXTERIOR COLORS*:
STONE: WINCONSIN LEDGE
ROOF: WEATHERWOOD
FLASHING/ALUMINUM: WHITE
SIDING: ALMOND, LINEN, SAGE, WICKER, CANYON CLAY, PEBBLE, SANDSTONE
*SEE COLOR SCHEME ON FILE WITH TOWN OF CARY

REVERE BUILDING PRODUCTS
SPECIFICATIONS FOR 'AMHERST' SIDING:
-LIGHT ROUCH-SAWN TEXTURE
-NOMINAL THICKNESS: 0.042"
-LIFETIME LIITED WARRANTY
-50-YEAR LIMITED HAIL WARRANTY
-DUTCH LAP DOUBLE 5 1/2" BUTT

06-SP-101-A
APPROVED
TOWN OF CARY

Approved by DLC Date 1-28-08
Planning [illegible] Date 4-1-08
Engineering SS Date 3/20/08

SHEET 13I OF 24

AYES
Aiken & Yelle Associates, PA
Professional Engineers & Land Surveyors
3755 Benson Drive
Raleigh, North Carolina 27609
919-877-9992 Fax 919-877-9979
email: AYES@BELLSOUTH.NET

DRAWN BY: GKC
CHECKED BY: HAY
SCALE: NTS
DATE: 12-06-06
REVISIONS: 05-21-07
11-19-07

GAZEBO AND STORAGE UNIT
ELEVATIONS

WEATHERFIELD SUBDIVISION - PHASE 1
CARY, NORTH CAROLINA

07-057

O:\sdsksgn\proj\pcscary\gazebo.dwg Mon Nov 19 12:47:14 2007 AIKEN & YELLE PA