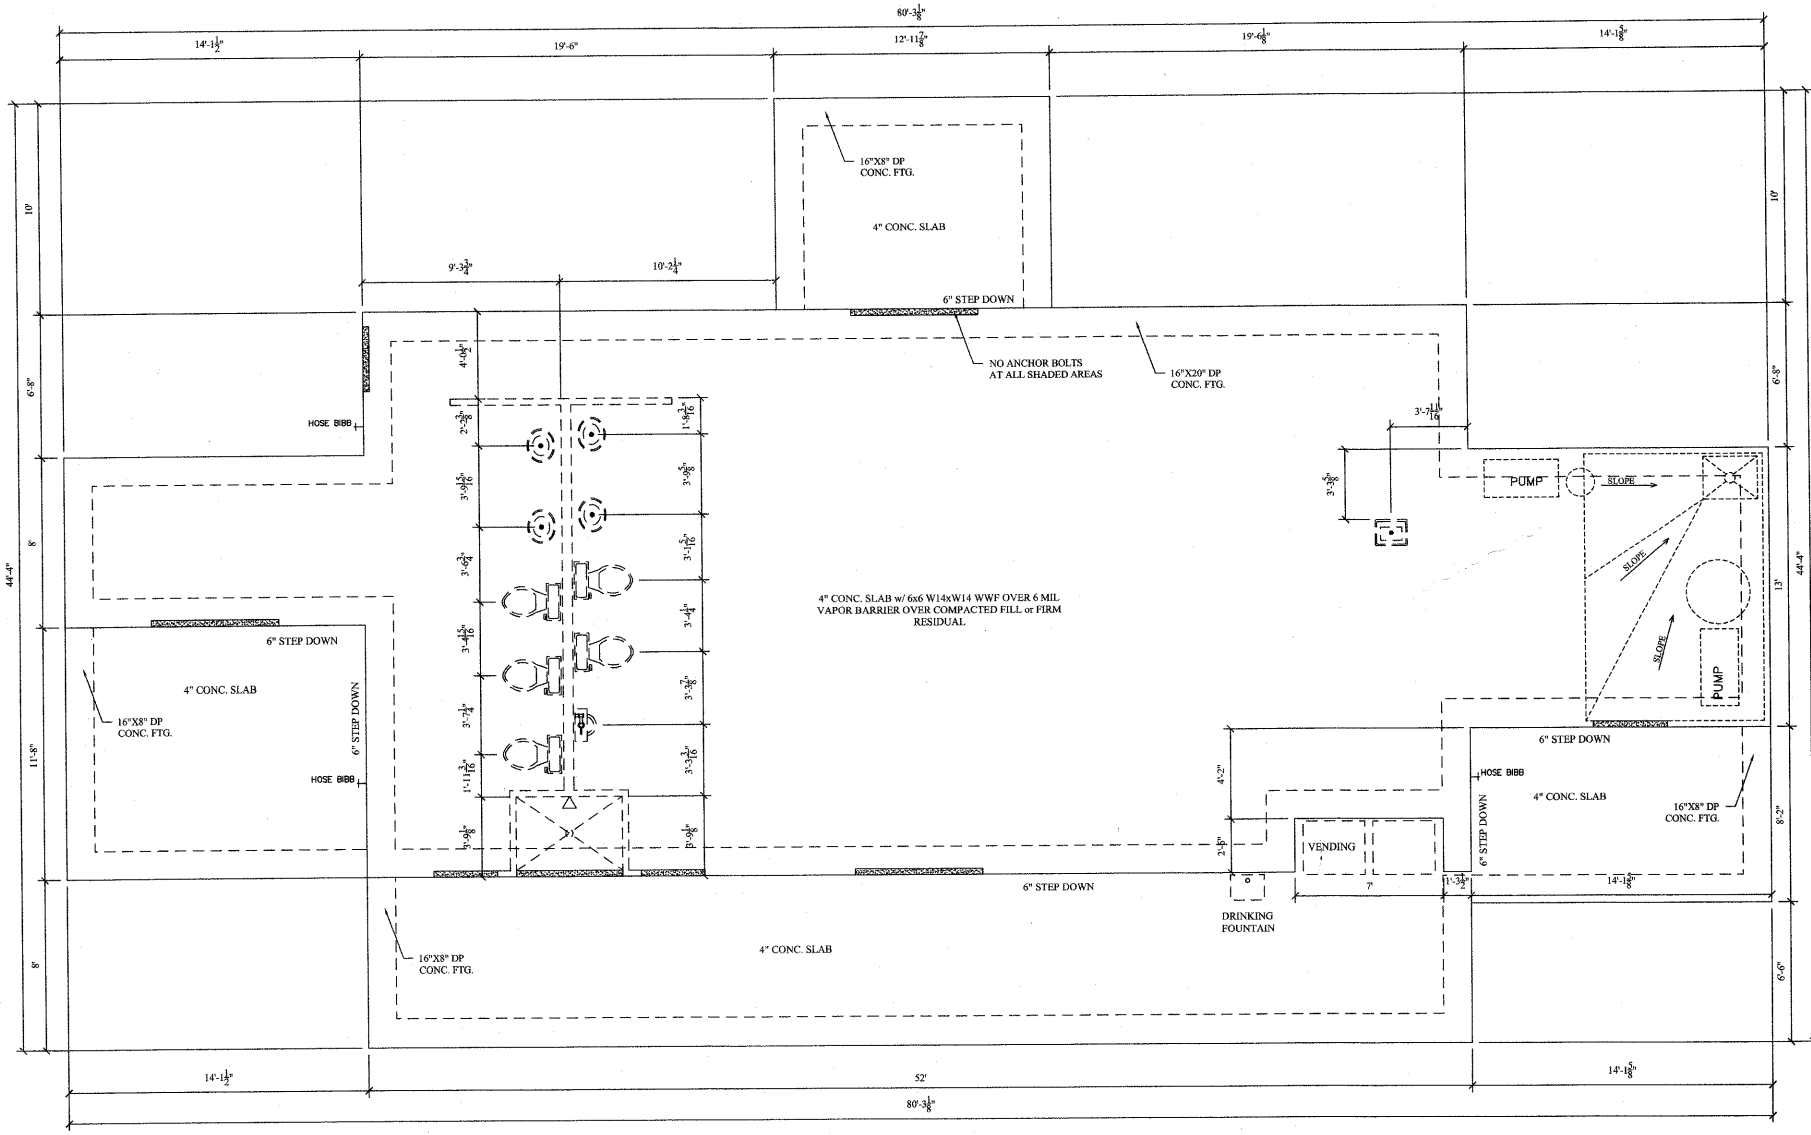

INSTALL ANCHOR BOLTS, NUTS, AND WASHERS PER CODE AT ALL EXTERIOR WALL TREATED PLATES, AND AT INTERIOR BEARING WALL TREATED PLATES ON SLAB FOUNDATIONS TO BE A MINIMUM OF 6' OC AND WITHIN 12" FROM THE ENDS OF EACH PLATE

05-SR-152
APPROVED
TOWN OF CARY
DRC 2-20-06
BOD 3-8-06
TS 3-15-06

D·R HORTON America's Builder
2906 Arrie Center Parkway, Suite 110
Morrisville, NC 27560
TEL: (919) 460-3999
FAX: (919) 484-5109

Monolithic Slab Plan

Westlake Pool House

ENGINEER:

DRAWN BY:

CHECKED: DATE

REVISIONS:

NUMBER	DATE	INITIALS
-	-	-
-	-	-
-	-	-
-	-	-
-	-	-

PROJECT NO:
ISSUED:
ISSUED DATE:
FILE:

PROPERTY OF DR HORTON
NOT TO BE REPRODUCED

DRAWING NUMBER

E-3