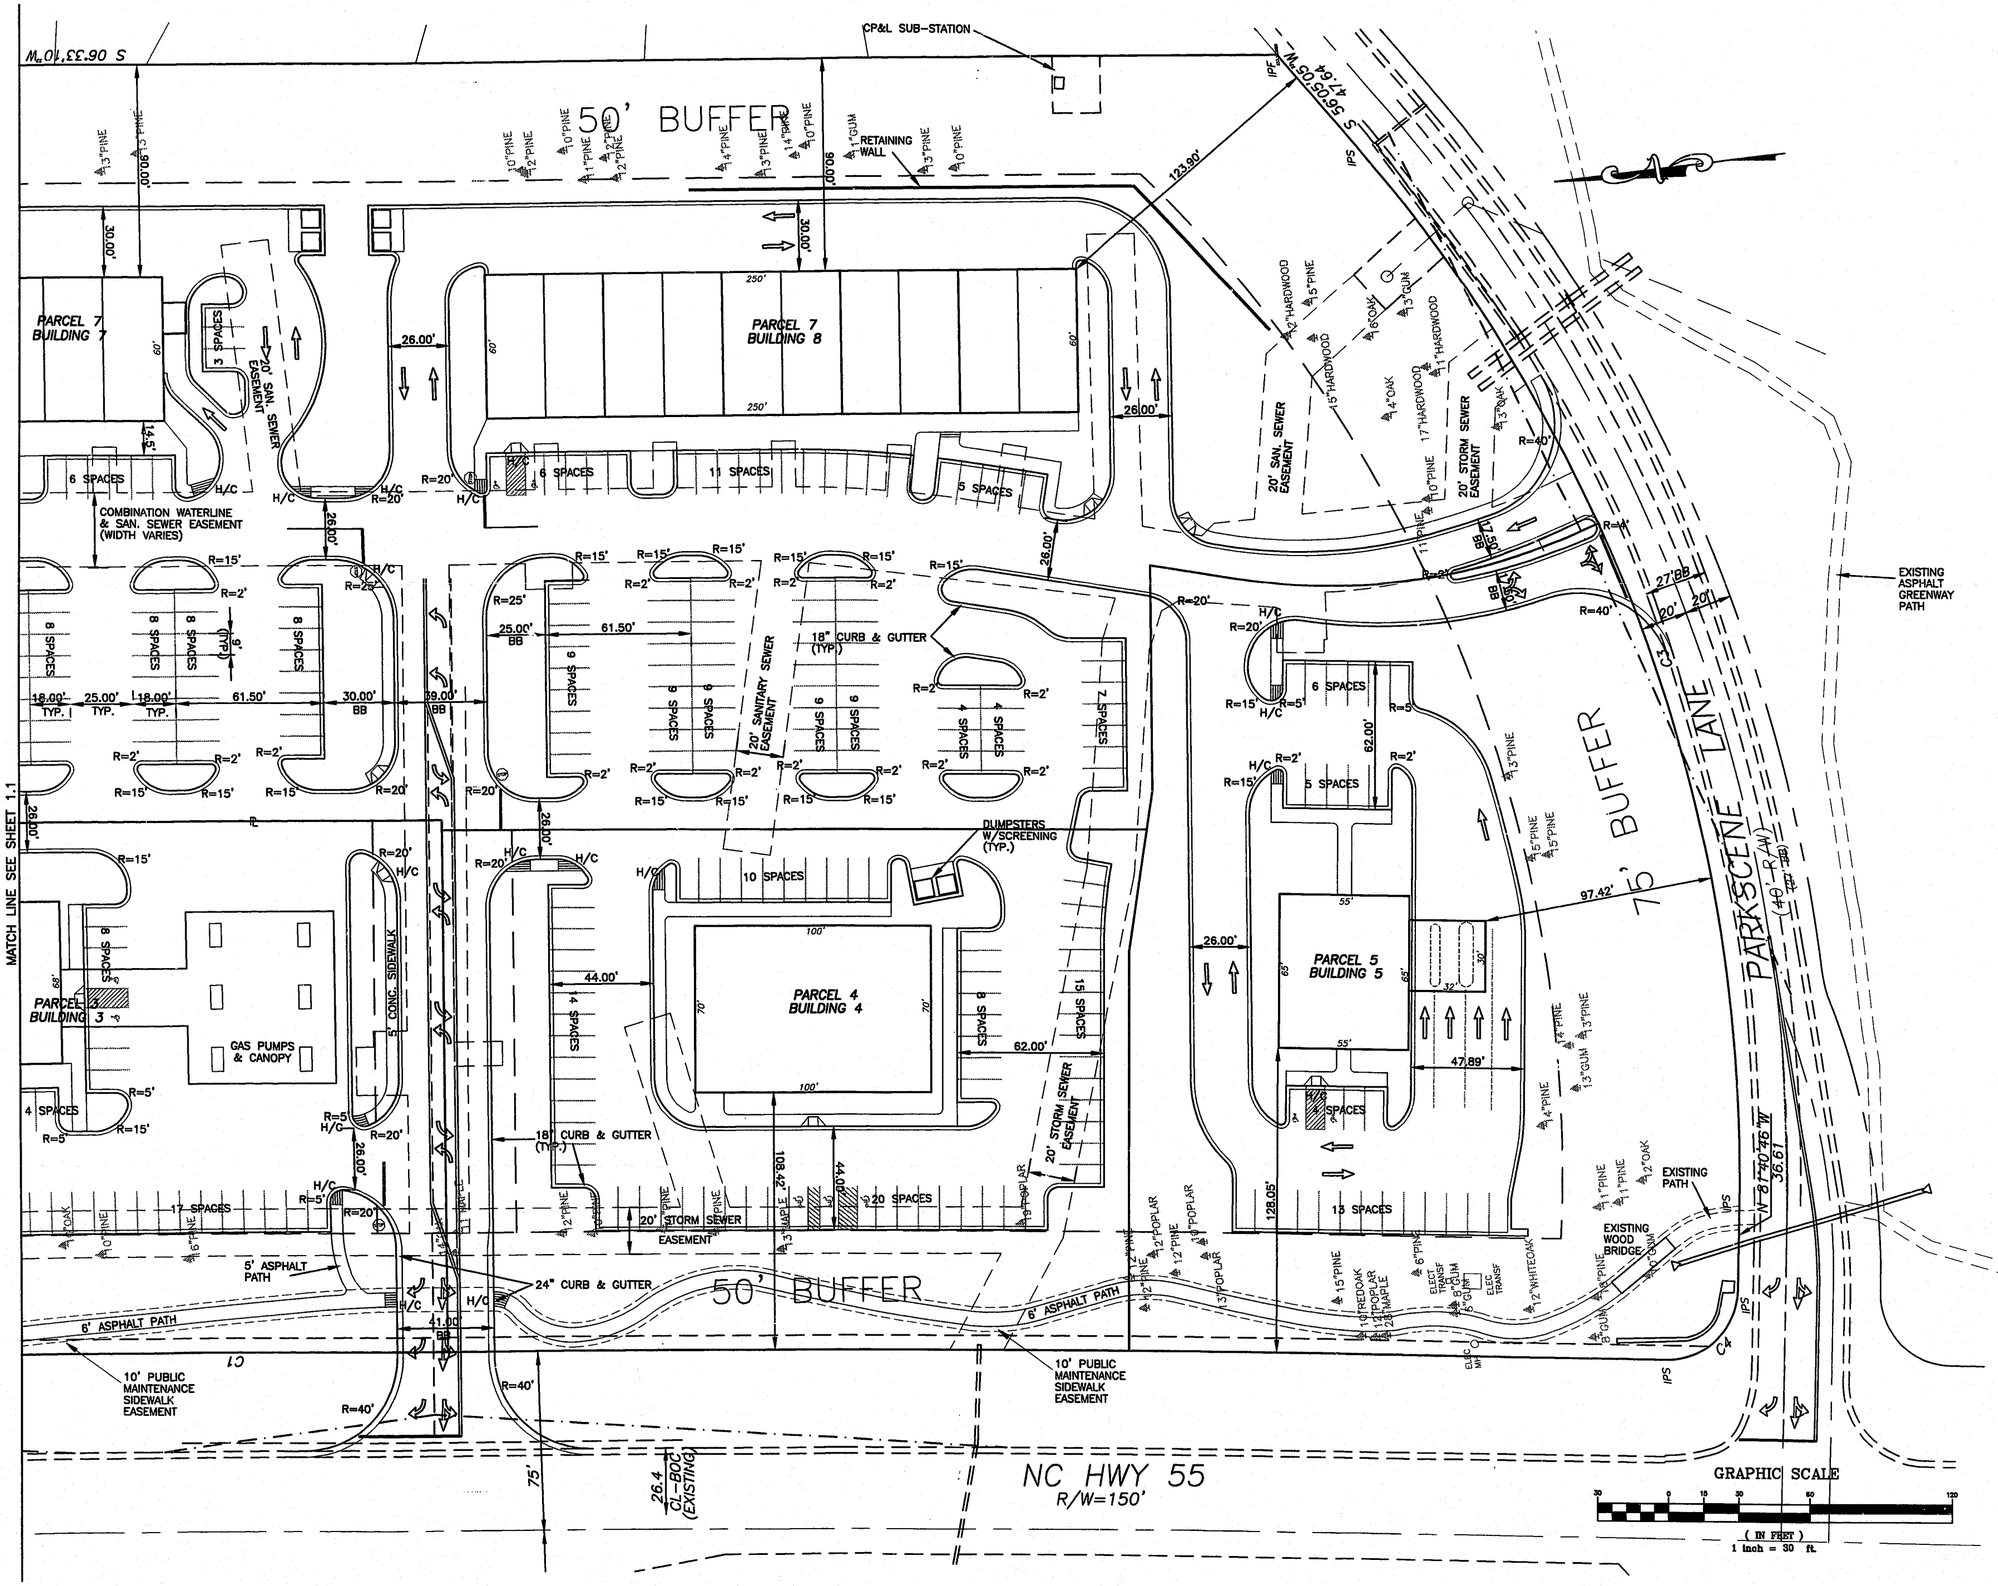

K:\CADD\P\96184\SHT1.2.dwg Fri Jan 08 10:03:30 1999 WITHERS & RAVENEL, ENGINEERING & SURVEYING, INC.

ENGINEERING & SURVEYING

WITHERS & RAVENEL
Engineering & Surveying, Inc.

111 MacKenan Drive
Cary, N.C. 27511

PHONE : 919-469-3340
FAX : 919-467-6008

SEALS

PRELIMINARY
NOT APPROVED FOR CONSTRUCTION

DRAWING TITLE

DETAILED SITE PLAN

PROJECT TITLE

WEST PARK PLACE

REVISIONS

NUMBER	DESCIPTION	DATE
1	TOC 1ST REV COMMENTS	11/1/98
2	PER TOC 2ND REVIEW	12/14/98
3	PER TOC 3RD REVIEW	1/8/99

DRAWN BY	DOU
CHECKED BY	LGS
DATE ISSUED	8/1/1997
SCALE	1"=30'
JOB NO.	96184

SHEET NO. 1.2

OF .