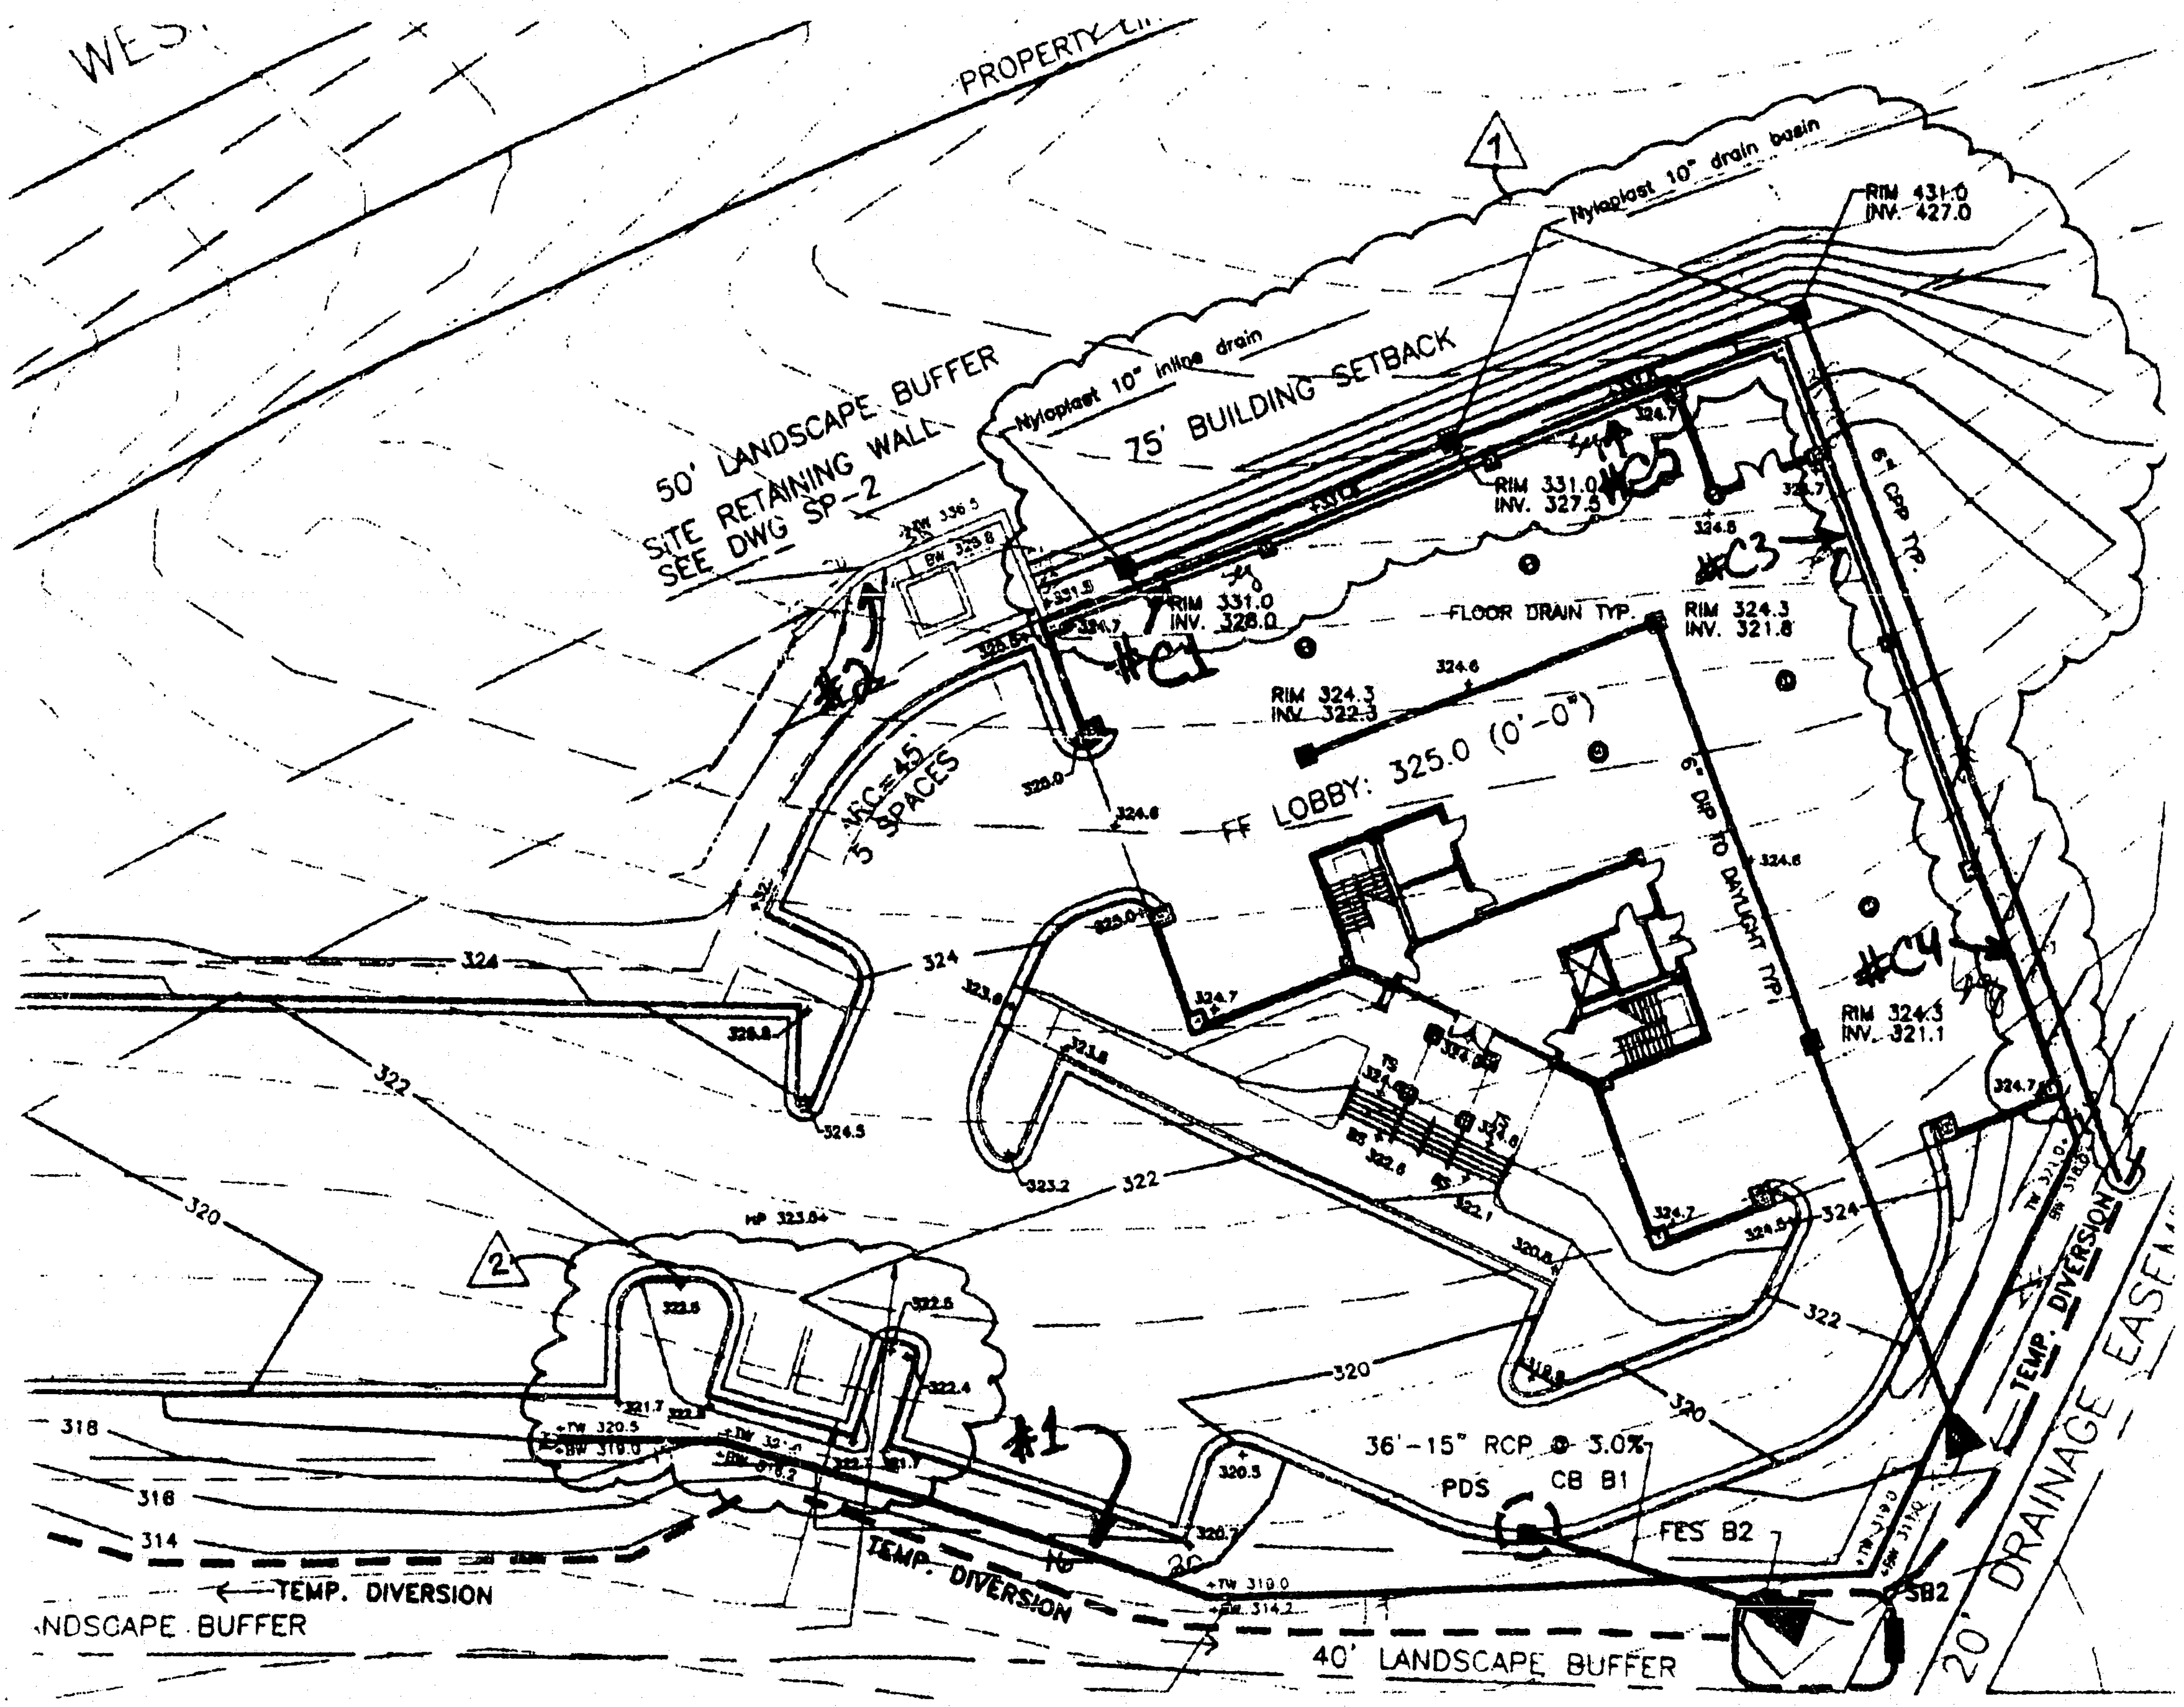

SCALE: NTS

WORLDWIDE ENGINEERING
CONSULTING ENGINEERS & PLANNERS
4090 NORTH NC HIGHWAY 16
DENVER, N.C. 28037 USA
PHONE/FAX (704) 483-5225
EMAIL: 74152.754@compuserve.com
GEO DIVISION

NORTH CAROLINA PROFESSIONAL SEAL 19258 ENGINEER MICHAEL KISER
Michael Kiser
4/28/00

NO.	REVISIONS	DRN	DATE	CHK	DATE
	DESIGNER: MICHAEL KISER PE				

PLAN VIEW

5001 WESTON OFFICE BLDG.
RETAINING WALLS
CARY, NC

DESIGNER MLK DATE 4/27/00
CHECKED JEP DATE 4/27/00

ALLAN BLOCK RETAINING WALL