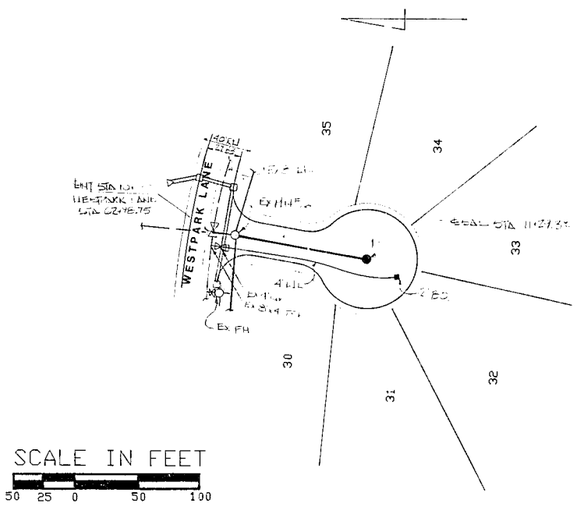

SCALE IN FEET

50 25 0 50 100

STREET 3
DESIGN SPEED 25MPH
40'R/W 27'B-B

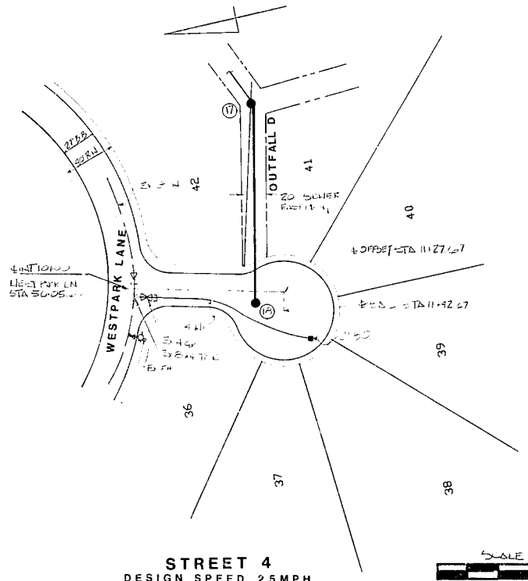

STREET 4
DESIGN SPEED 25MPH
40' R/W 27' B-B

SCALE IN FEET

50 25 0 50 100

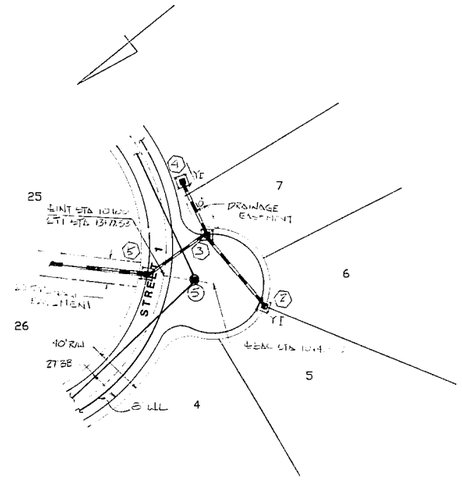

STREET 2
DESIGN SPEED 25MPH

FOR CONSTRUCTION

NOTE: IT IS THE CONTRACTOR'S RESPONSIBILITY TO VERIFY THE LOCATION OF ALL EXISTING UTILITIES.

NOTE: ALL WORK IS TO BE DONE IN CONFORMANCE WITH TOWN OF CARY STANDARDS AND SPECIFICATIONS.

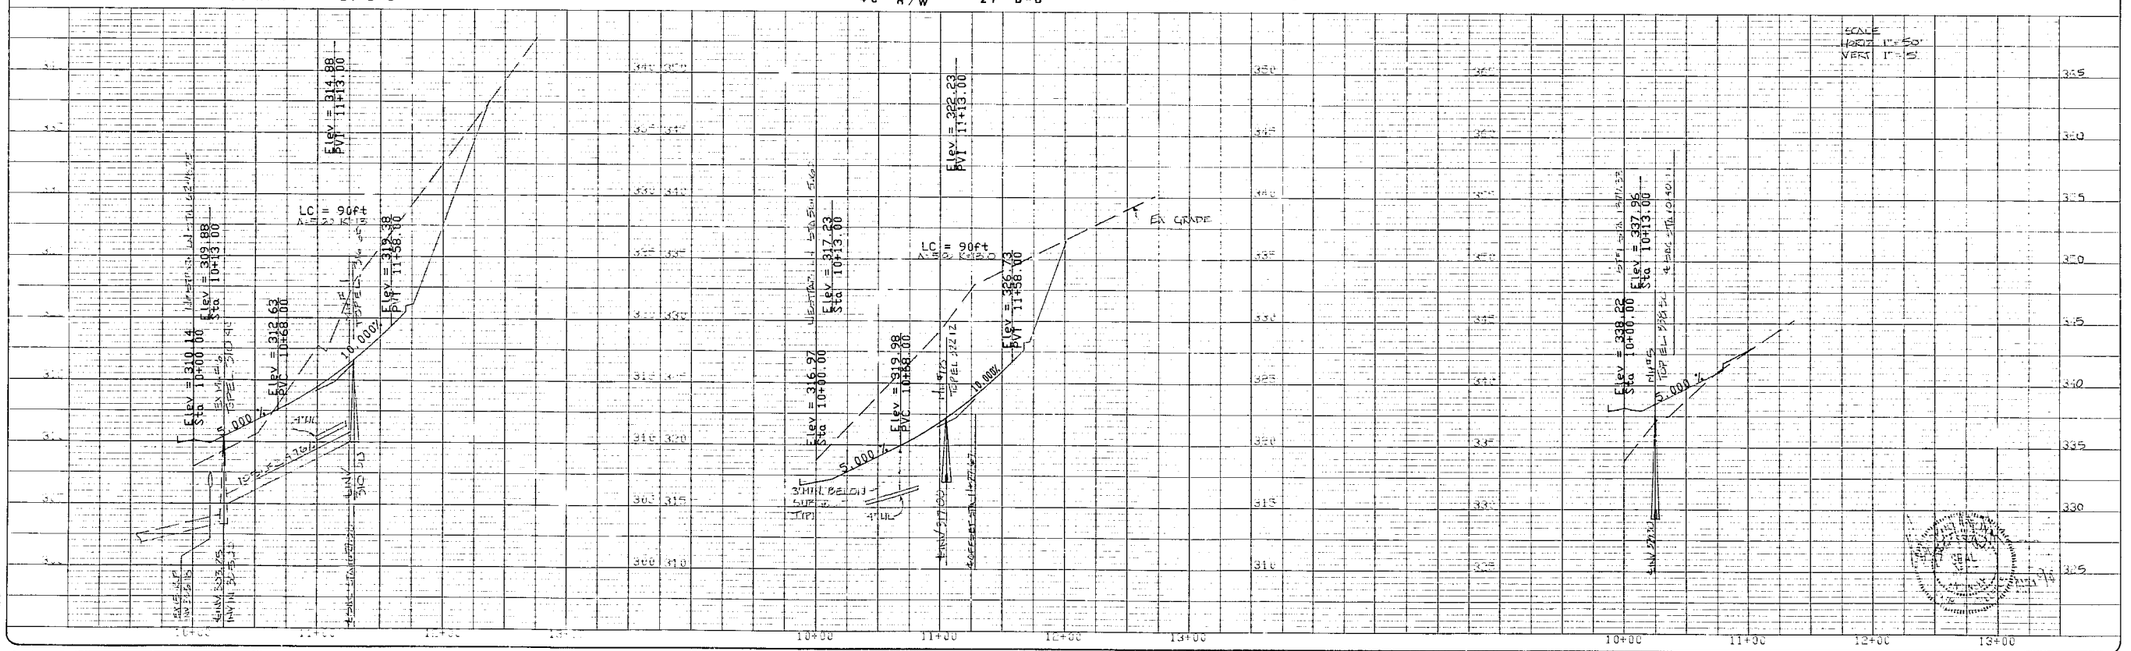

WESTPARK TRACT A STREETS 2,3,4

HUGH J. GILLEECE & ASSOC.
104 FOUNTAINBROOK CIRCLE SUITE C CARY N.C. 27511 (919) 469-1101

REVISIONS

DESIGNED	JTD
DRAWN BY	TD
CHECKED BY	
DATE	8-22-19
SCALE	AS NOTED
JOB NO	1960.19

SHEET 6 OF