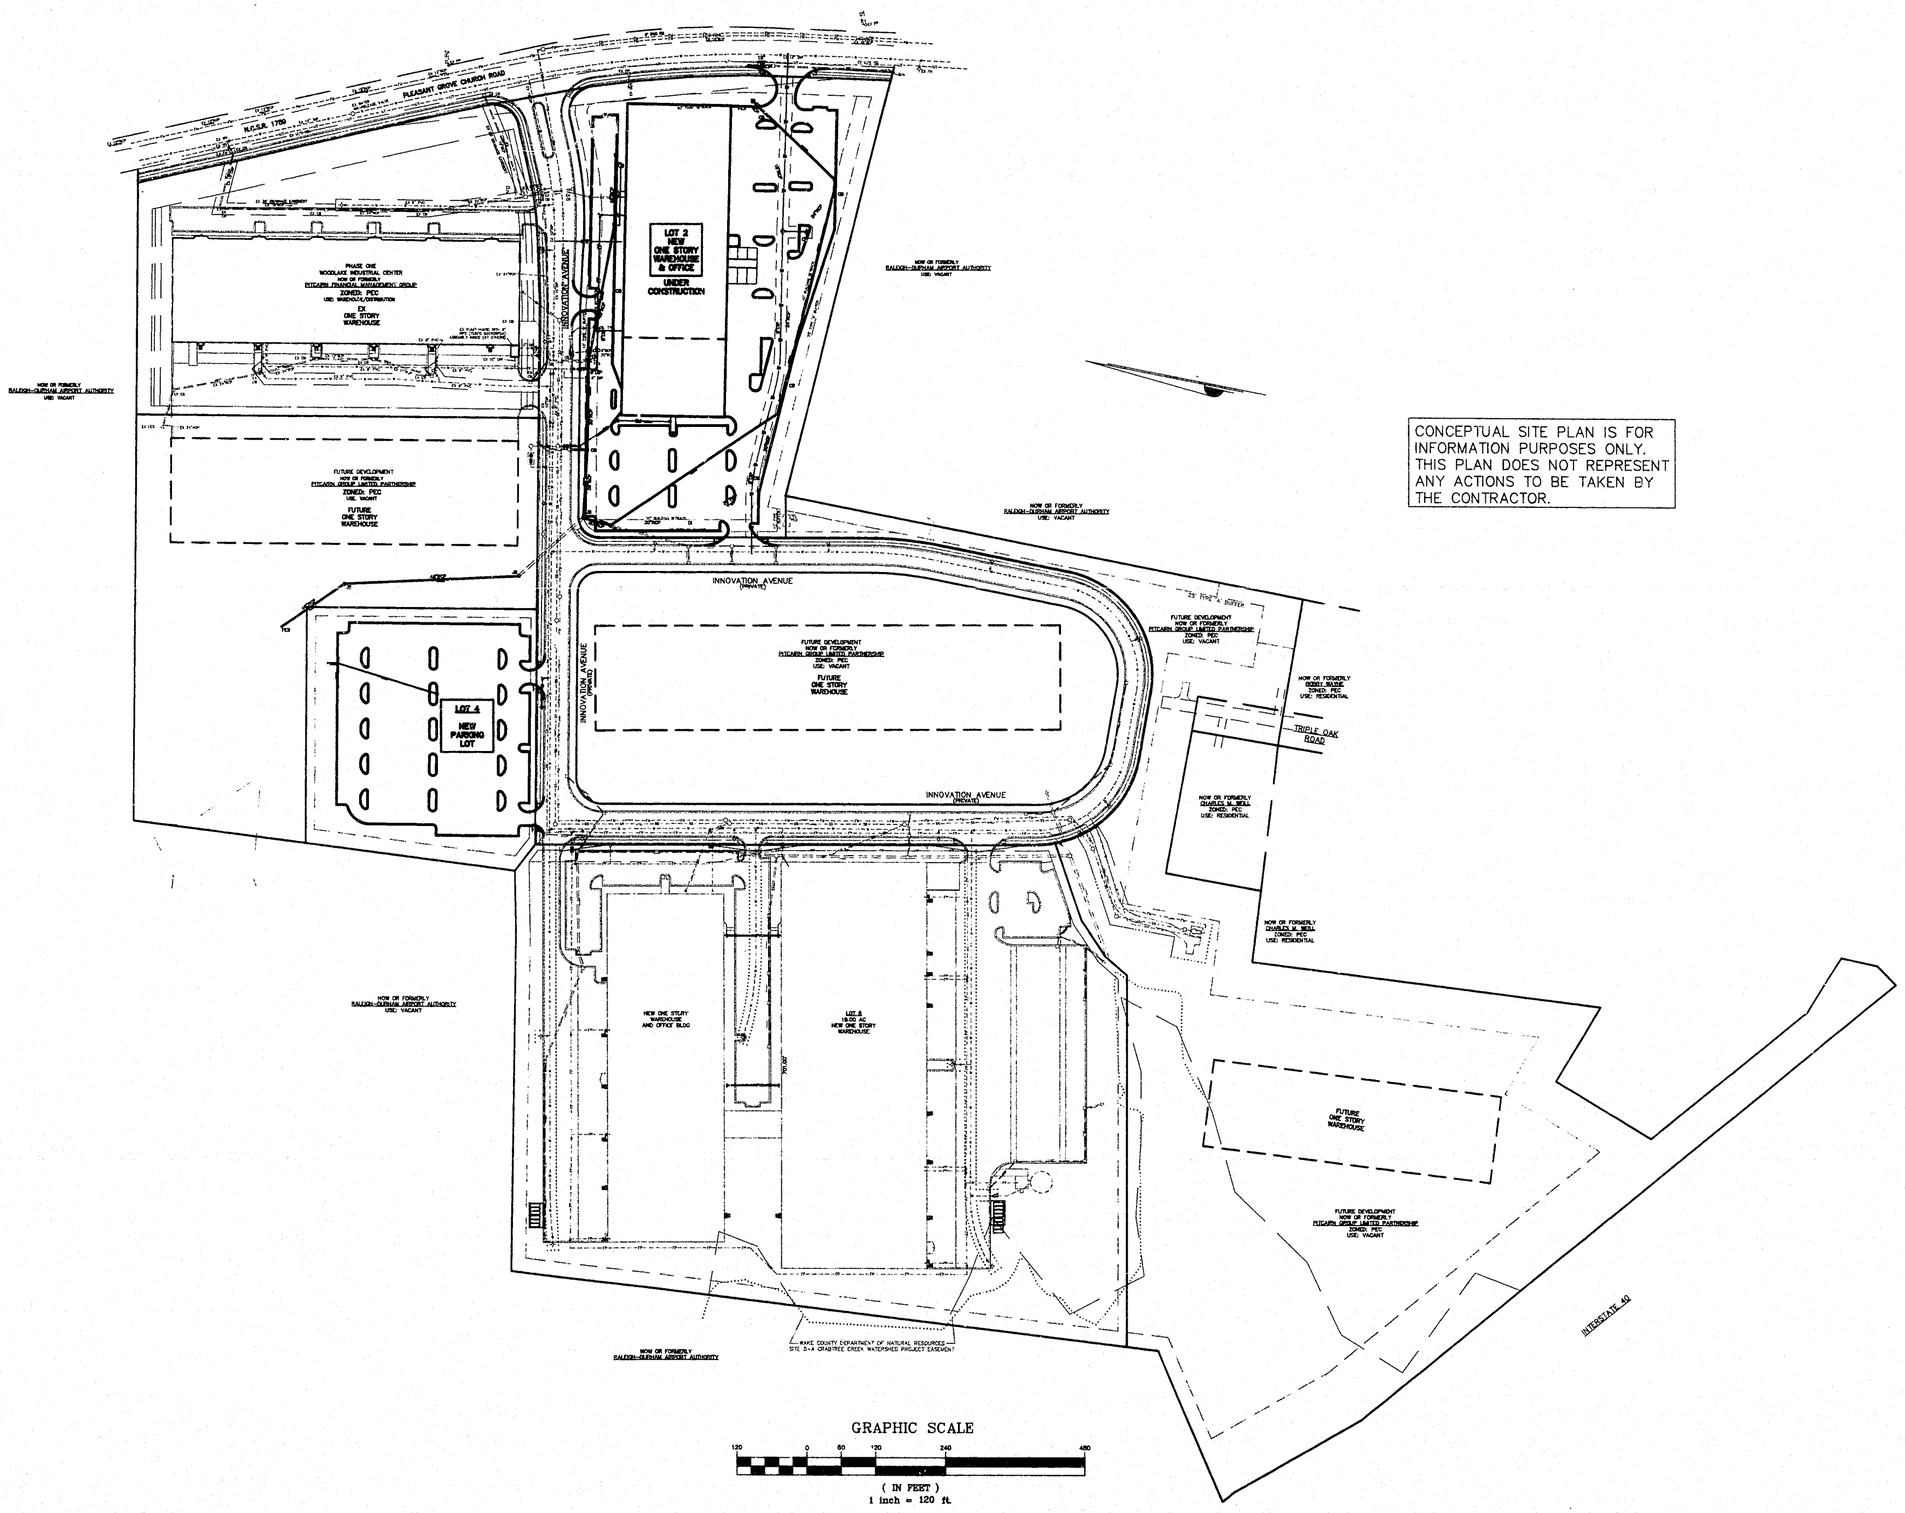

CONCEPTUAL SITE PLAN IS FOR INFORMATION PURPOSES ONLY. THIS PLAN DOES NOT REPRESENT ANY ACTIONS TO BE TAKEN BY THE CONTRACTOR.

DSAtlantic

CHARLOTTE, NC ◆ FORT MYERS, FL ◆ RALEIGH, NC
RICHMOND, VA ◆ WINSTON-SALEM, NC

801 JONES FRANKLIN ROAD, SUITE 300
RALEIGH, NC 27606

© DSAtlantic Corporation, 1994 (all rights reserved)
Pursuant to agreement between DSAtlantic Corporation ("DSAtlantic") and the party for which these documents have been prepared, these documents and all data, plans, specifications and other information contained herein are the sole and exclusive property of DSAtlantic and may be used only in connection with the project for which these documents have been prepared by DSAtlantic, and for no other purpose. Any unauthorized use of these documents for any purpose shall be at the user's sole risk, without liability to DSAtlantic, and subject to reasonable compensation by the user to DSAtlantic, as determined by DSAtlantic in it's sole discretion. All rights of design and invention are reserved to DSAtlantic.

NORTH CAROLINA PROFESSIONAL SEAL 18511 LESTER LOWE

PARKING LOT
NORTHERN TELECOM INC.
LOT 4 WOODLAKE CENTER
LICHTIN PROPERTIES, INC.
CARY, NORTH CAROLINA

CONCEPTUAL SITE PLAN

ISSUE SEQUENCE

NO.	DATE	DESCRIPTION
0	7/24/96	ISSUE FOR CONSTRUCTION

PROJECT NO.: LIC002.000
DESIGNED BY: LVL
DRAWN BY: TLD
DATE: 4/26/96

C0.2

OF 11

CADD #: 115C0-02 (120)