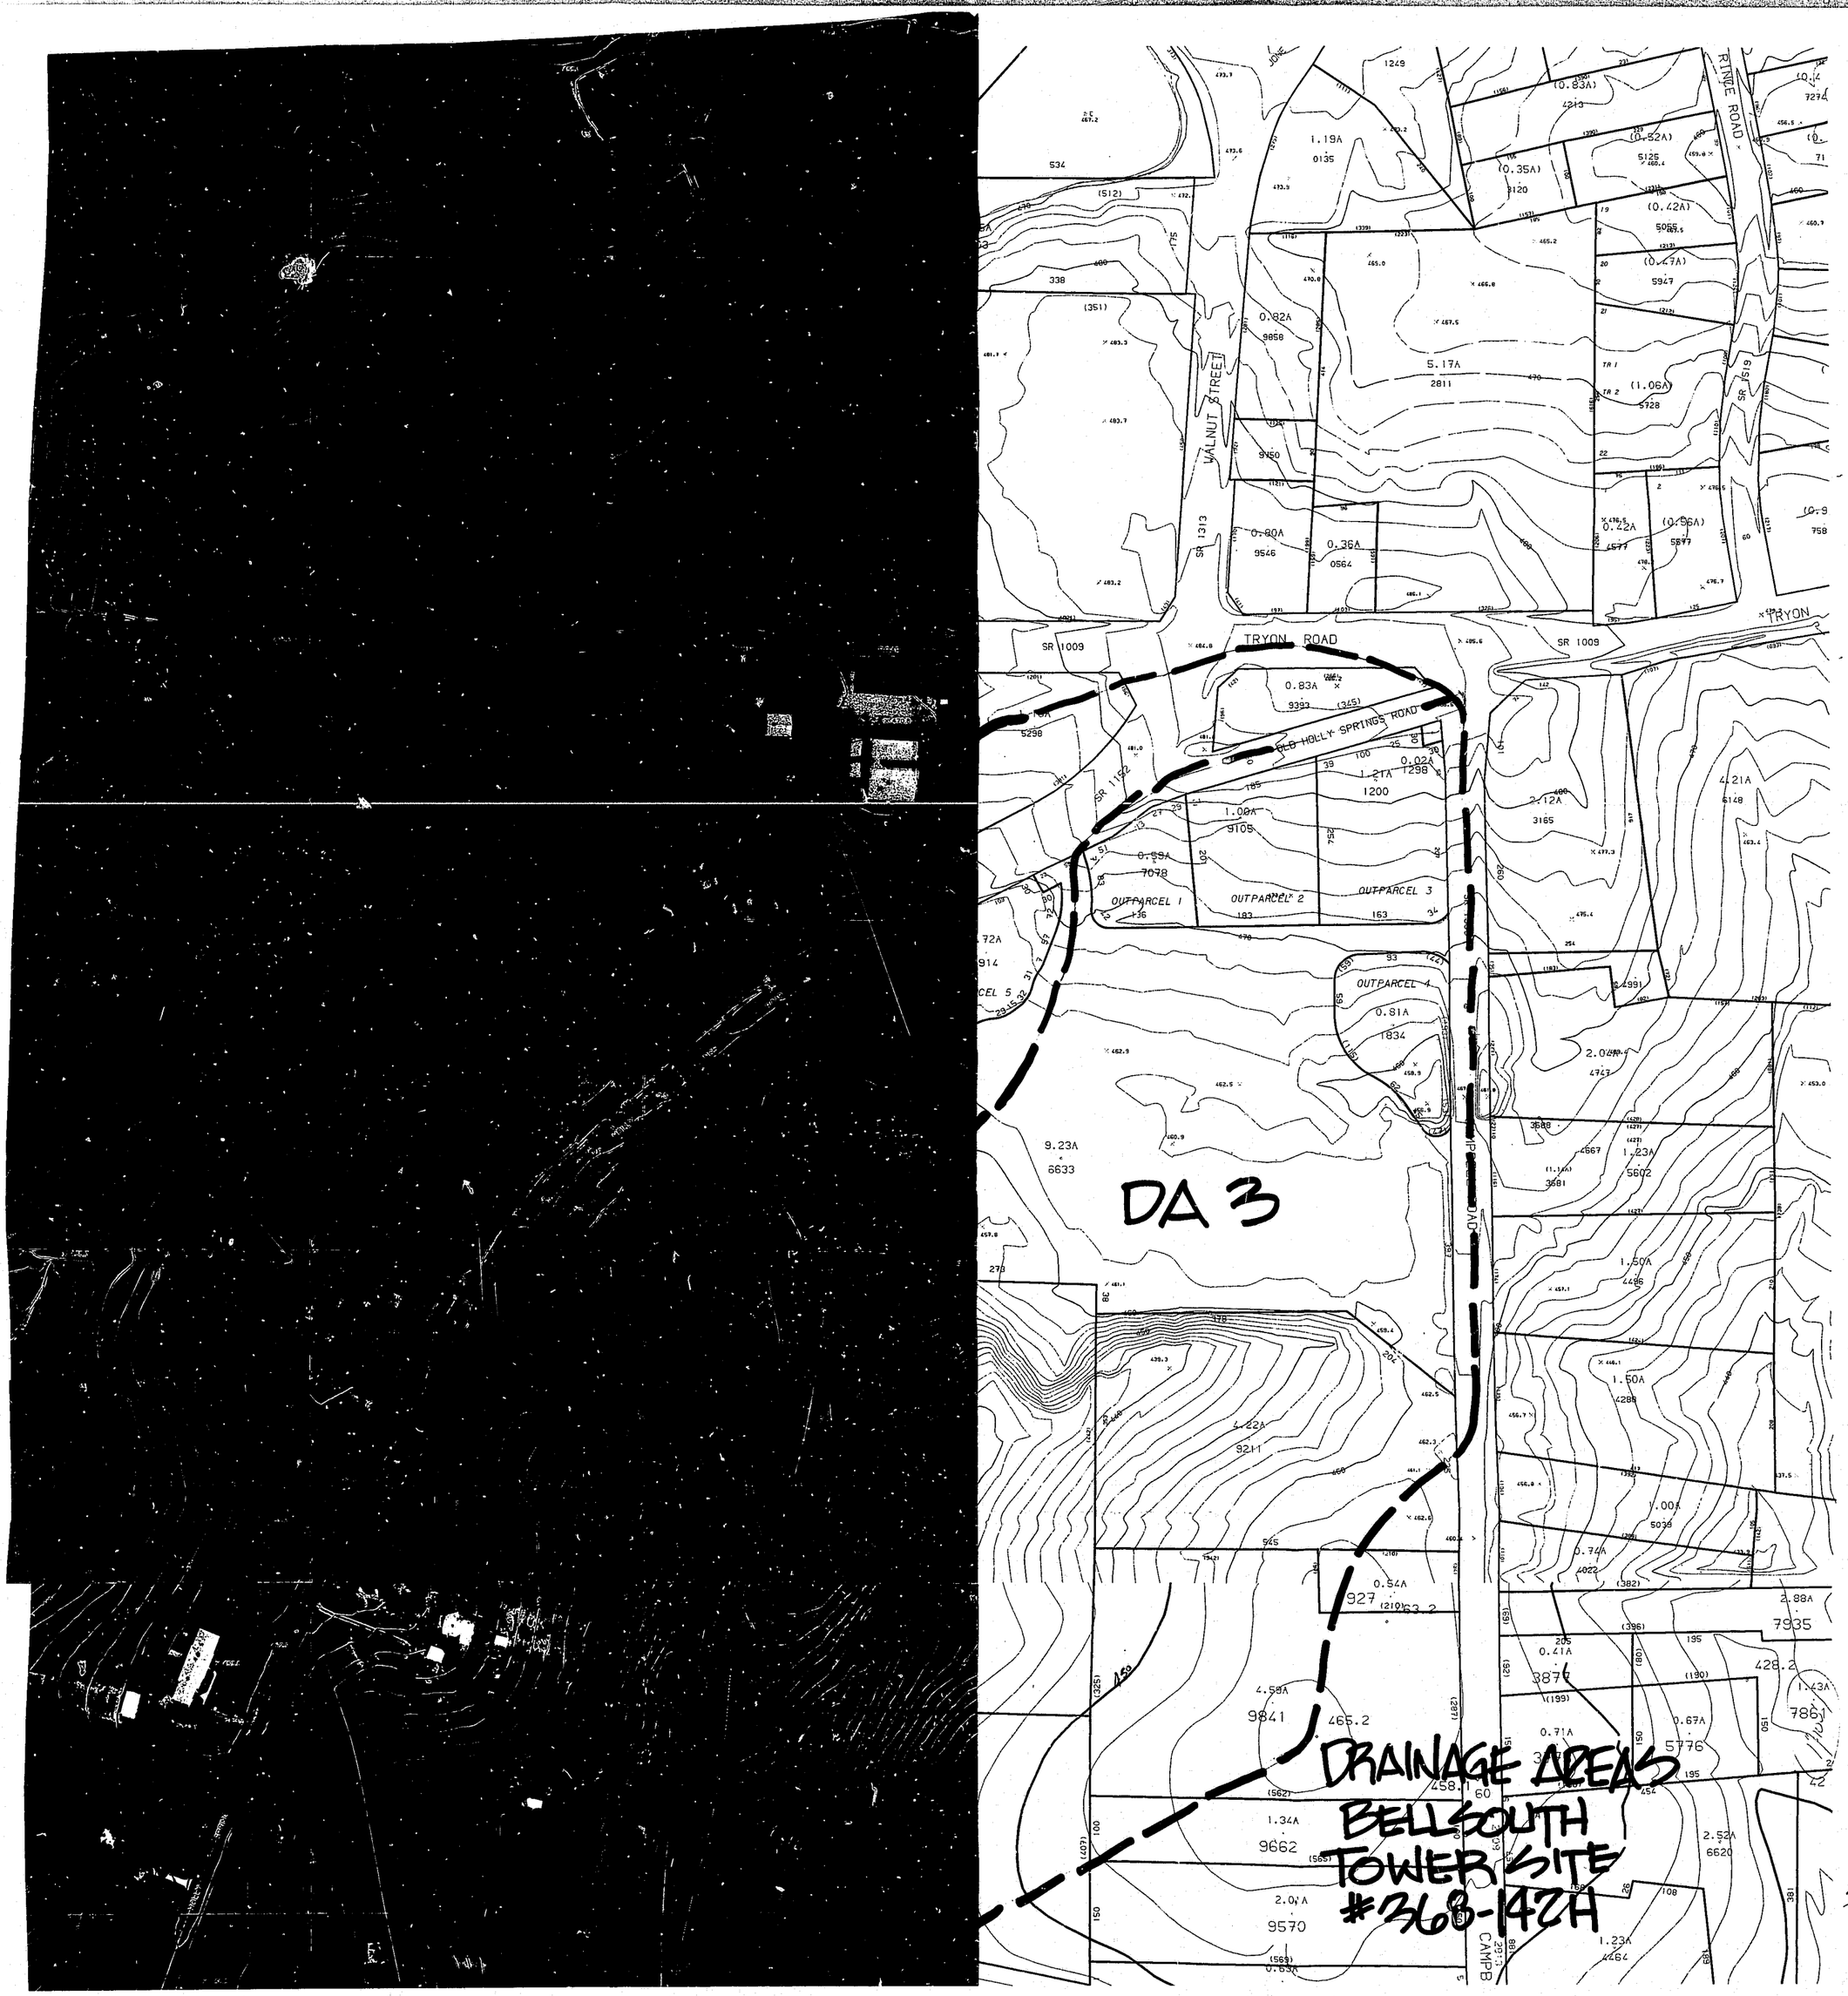
TRYON ROAD
SR 1009
WALNUT STREET
SR 1313
OLD HOLLY SPRINGS ROAD
SR 1152
RINGE ROAD
SR 1519
OUTPARCEL 1
OUTPARCEL 2
OUTPARCEL 3
OUTPARCEL 4
DA 3
DRAINAGE AREAS
BELLSOUTH
TOWER SITE
#368-142A
1"=100'