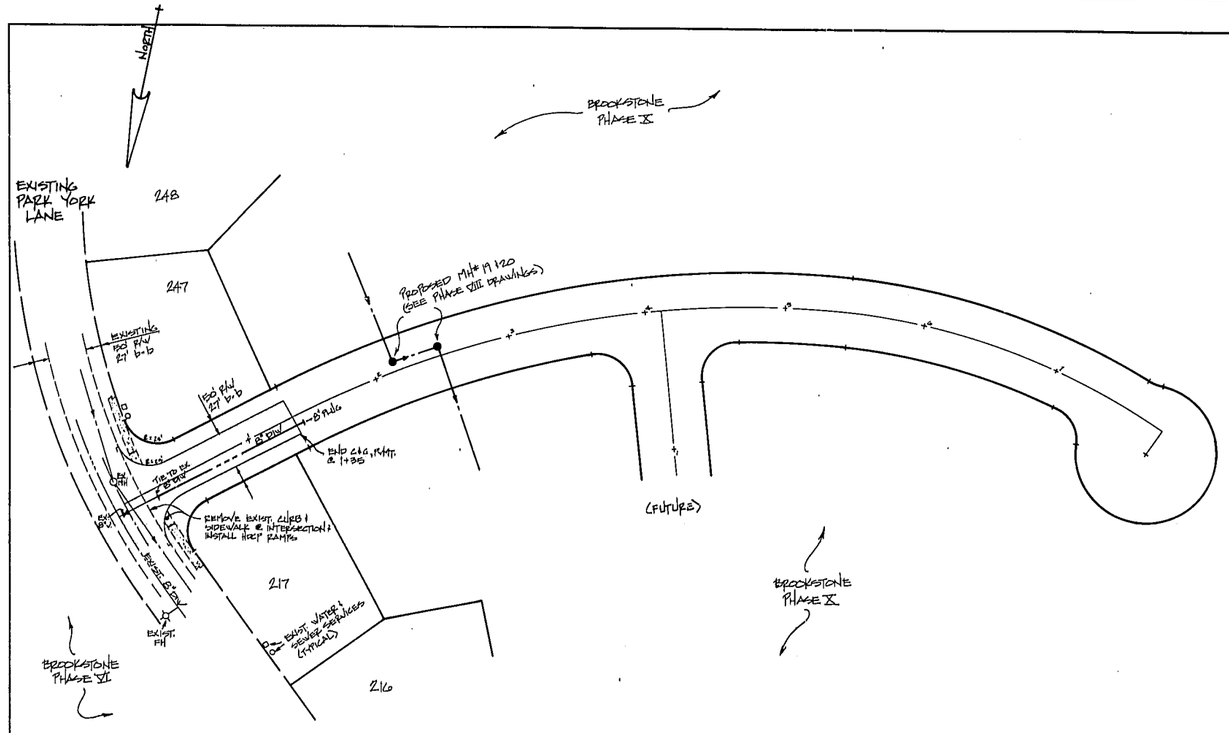

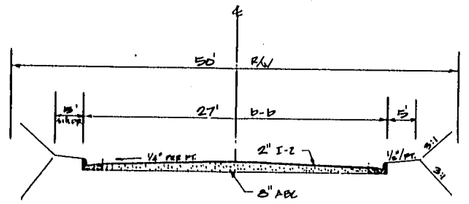

TYPICAL STREET SECTION

DOWNING FOREST PLACE

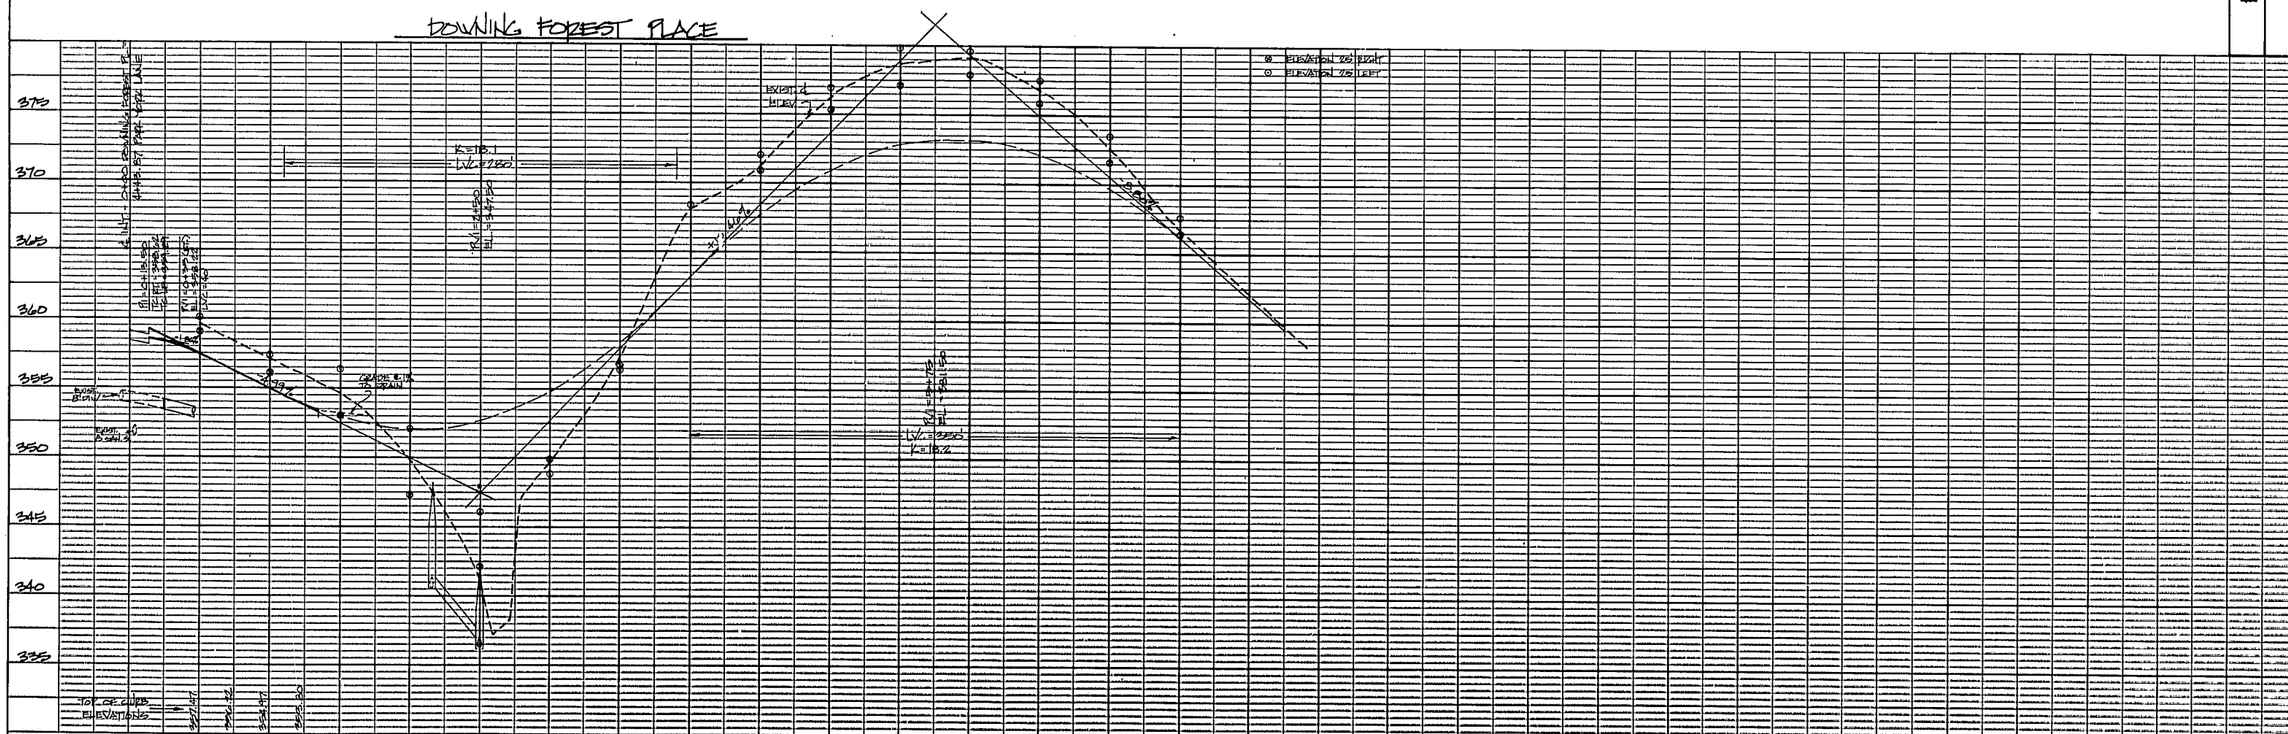

PLATE 1 PLAN-PROFILE O. P. R. & R. E. STANDARD
DIETZGEN CORPORATION
PRINTED IN U.S.A.

PLAN
NOTE BOOK
No.
SURVEYED
PLOTTED
ALIGNMENT CHECKED
RT. OF WAY CHECKED
BY
DATE

PROFILE
NOTE BOOK
No.
SURVEYED
PLOTTED
GRADES CHECKED
B. M.'s NOTED
STRUCTURE NOTATIONS CHECKED
BY
DATE

NORTH CAROLINA PROFESSIONAL ENGINEER STUART M. JONES

STUART JONES CONSULTING ENGINEERING
101-B N. Salem St.
Suite 202
P.O. Box 1062
Apex, N.C. 27502
(919) 387-1174

BROOKSTONE PHASE VII
DOWNING FOREST PLACE

APRIL 15, 1996
HORIZONTAL 1"=50'
VERTICAL 1"=5'

9412
DOWNING FOREST PLACE
5