NOTE: ① BLEND DITCH INTO SWALE
Q = 6.25 cfs I = 10.0 "/HR.
C = .38 A = 1.64 acres

NOTE: ② BLEND DITCH INTO SWALE
Q = 7.60 cfs I = 10.0"
C = .38 A = 1.99 acres

1-6" x 4" TEE
1-6" G.V. & BOX
1-4" G.V. & BOX

1-6" x 6" TEE
1-6" G.V. & BOX
1-6" F.H.
10 LF 6" DIP

REMOVE ± 62 LF OF EXISTING 30" C&G. REPLACE WITH NEW 30" C&G AND TIE TO EXIST. 30" C&G AS SHOWN IN PROFILE

BROWNFIELD COURT

6" CL 160 PVC

SEE NOTE ①

SEE NOTE ②

TENNIS COURTS

℄ CURVE DATA
Δ = 74° 37' 00"
R = 96.50'
L = 125.699'
T = 73.357

MATCH LINE STA. 7+50.00

PT STA. 7+05.02

SILT FENCE

1-6" x 22½° BEND
1-6" x 11¼° BEND

℄ CURVE DATA
Δ = 87° 20' 40"
R = 219.90'
L = 335.324'
T = 210.00

PC STA. 1+65.00

11' E-BSP
22' PAVT.
40' R/W

20' UTILITY EAS.

50' UTILITY EAS.

10'
10'

EXISTING 8" PVC WATER LINE

8" x 6" TAPPING SLEEVE & VALVE

TWO CREEKS DRIVE

EXIST. 8" PVC WATER LINE

EXIST. F.H.

HIGH MEADOWS DRIVE

WATER LINE TO PASS OVER WASTEWATER LINE

8" x 4" TAPPING SLEEVE & VALVE

EXIST. 8" PVC WATER LINE

PLAN OF BROWNFIELD COURT

SCALE: 1" = 40'

CHANNEL LENGTH AS REQUIRED TO EXISTING GRADE. CHANNEL TO BE TRIANGULAR WITH MAINTAINED GRASS SLOPES OF 5:1. CENTER LINE GRADE SHALL BE GREATER THAN 0.96% BUT LESS THAN 1.68% FOR A DEPTH OF FLOW OF ONE (1) FOOT.
A = 5.18 sq. ℄ = 0.474
I = 10.0 IN/HR Q = 19.07 CFS

8" TOP WIDTH
16' DRAIN EASE.
3:1

1-6" G.V. & C.I. BOX
1-6" F.H.
15' 6" DIP

50'

2" BLOW-OFF ASSEMBLY

RAD. PT. STA. 3+22.05

40' R

9%

1-6" G.V. & C.I. BOX
1-6" F.H.
10 LF 6" DIP

SILT FENCE

2.5 R

6" CL 160 PVC

9%

PC STA. 7+96.02

MATCH LINE STA. 7+50.00

℄ CURVE DATA
Δ = 90° 51' 40"
R = 108.00'
L = 126.029'
T = 71.295

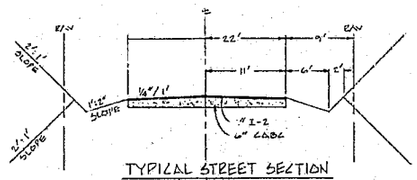

TYPICAL STREET SECTION
NOT TO SCALE

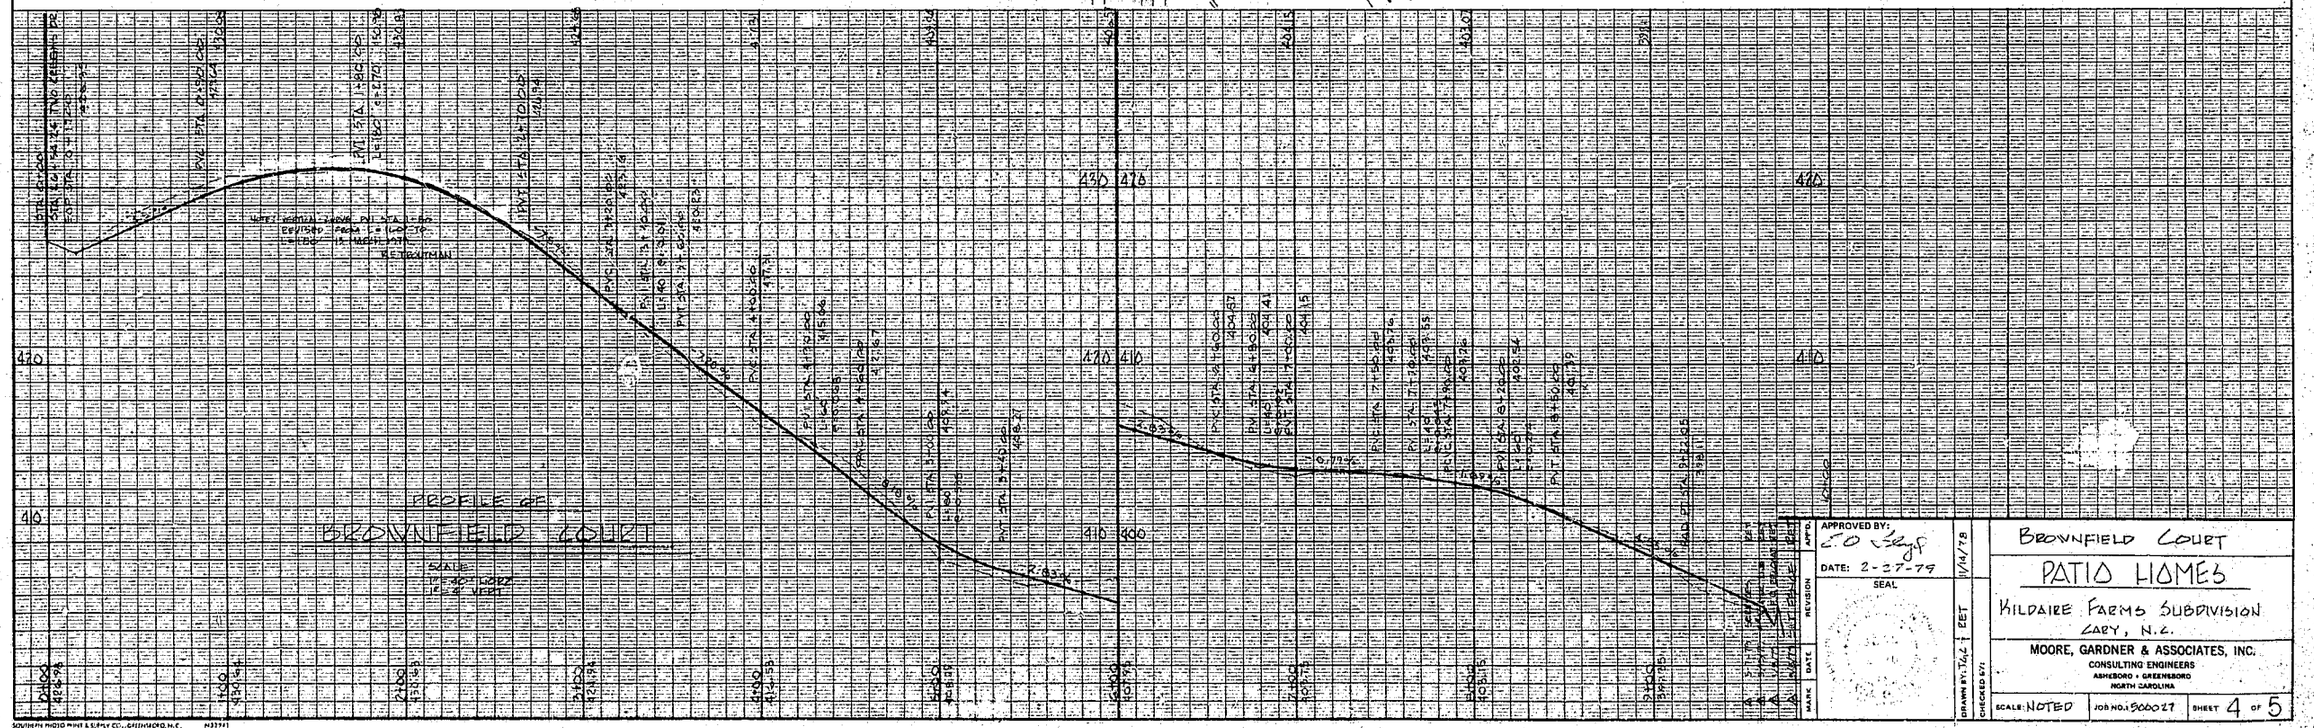
PROFILE OF BROWNFIELD COURT
SCALE: 1" = 40' HORZ.
1" = 4' VERT.
EXIST. GROUND ALONG ℄ TWO CREEKS DR.
EXIST. ℄ TWO CREEKS DR.
PVC STA. 1+65.00
PVC STA. 1+80.00
