PLAN OF PATIO HOMES LATERAL AND PATIO HOMES "A" LATERAL

SCALE: 1" = 40'

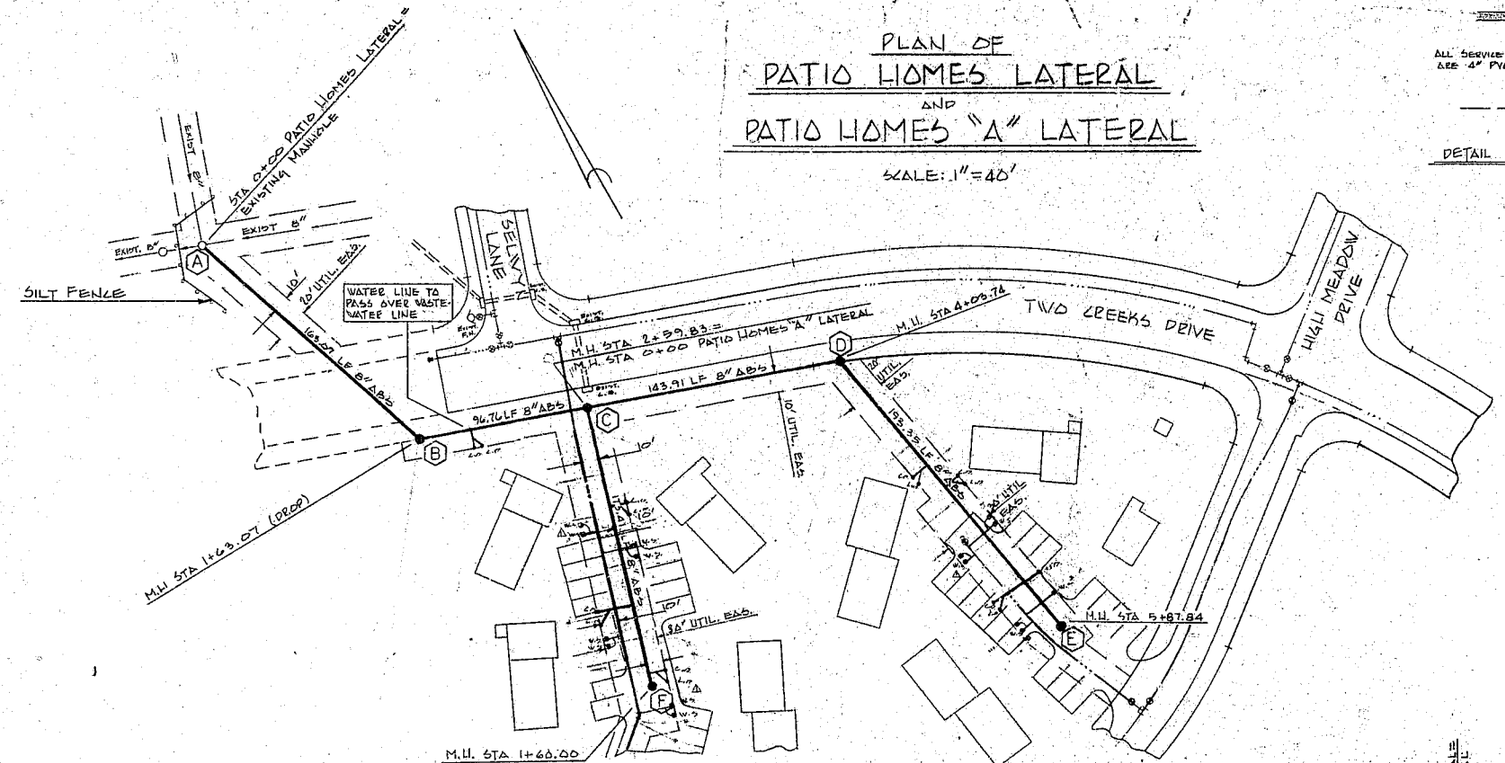

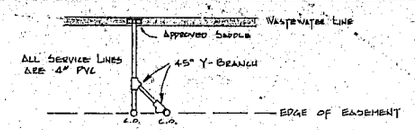

DETAIL OF WASTEWATER SERVICE △2
NOT TO SCALE

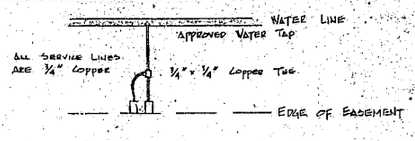

DETAIL OF WATER SERVICE △2
NOT TO SCALE

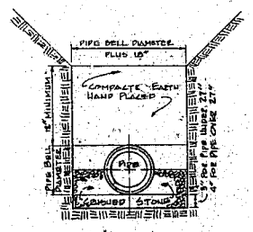

CLASS "B" BEDDING
NOT TO SCALE

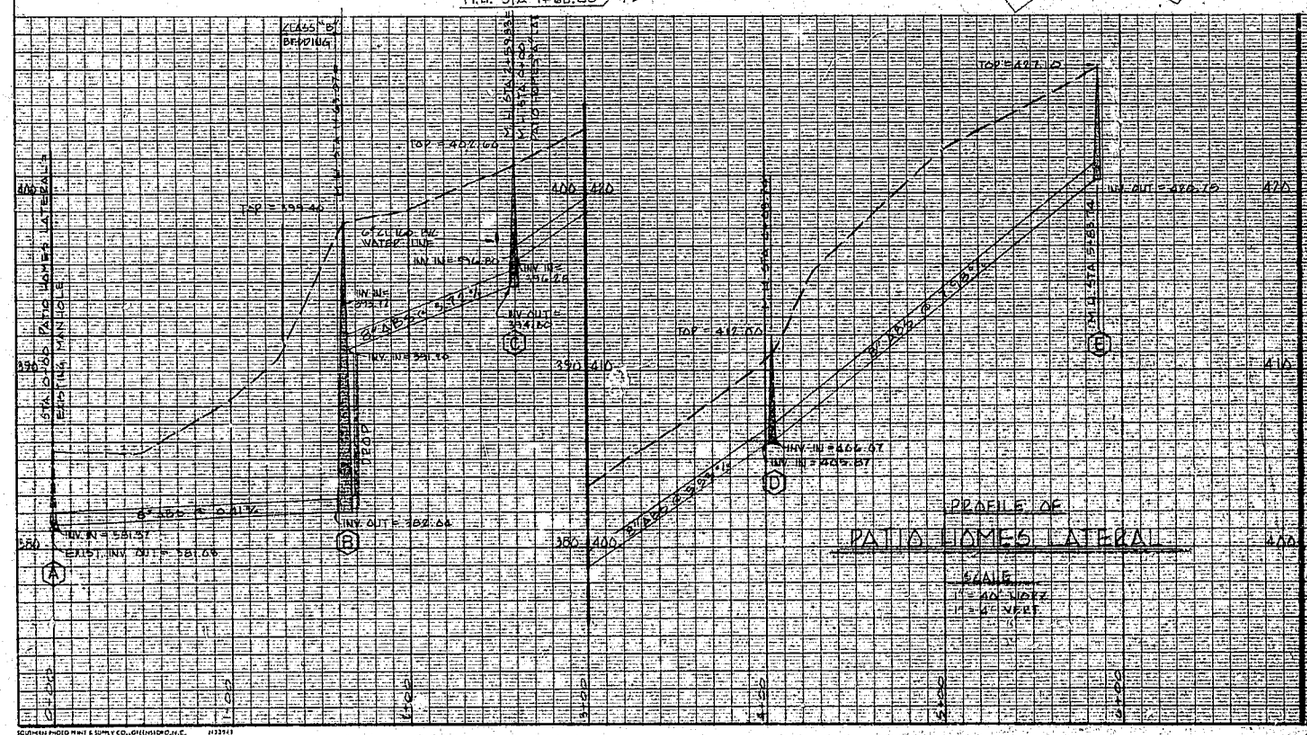

PROFILE OF PATIO HOMES LATERAL
SCALE
1" = 40' HORZ.
1" = 4' VERT.

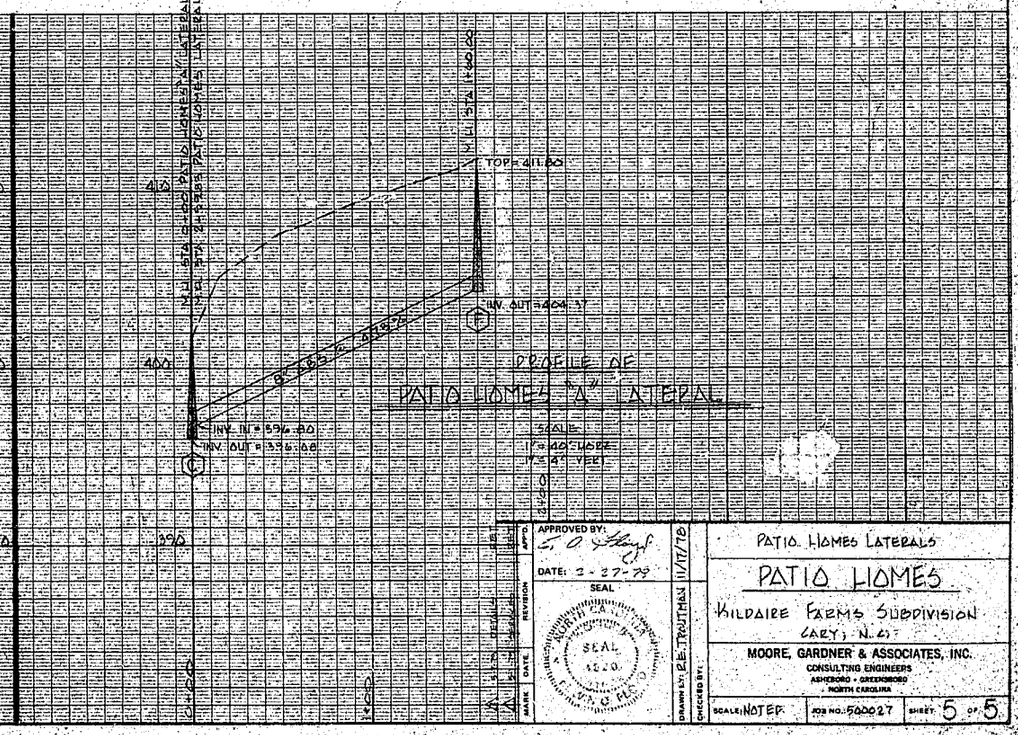

PROFILE OF PATIO HOMES "A" LATERAL
SCALE
1" = 40' HORZ.
1" = 4' VERT.

MARK	DATE	REVISION	APPD.
△1	1-5-78	DETAILS	

APPROVED BY: [signature]
DATE: 2-27-79
SEAL

DRAWN BY: R.E. TROUTMAN 11/17/78
CHECKED BY:

PATIO HOMES LATERALS

PATIO HOMES

KILDAIRE FARMS SUBDIVISION
CARY, N.C.

MOORE, GARDNER & ASSOCIATES, INC.
CONSULTING ENGINEERS
ASHEBORO • GREENSBORO
NORTH CAROLINA

SCALE: NOTED | JOB NO. 500027 | SHEET 5 OF 5