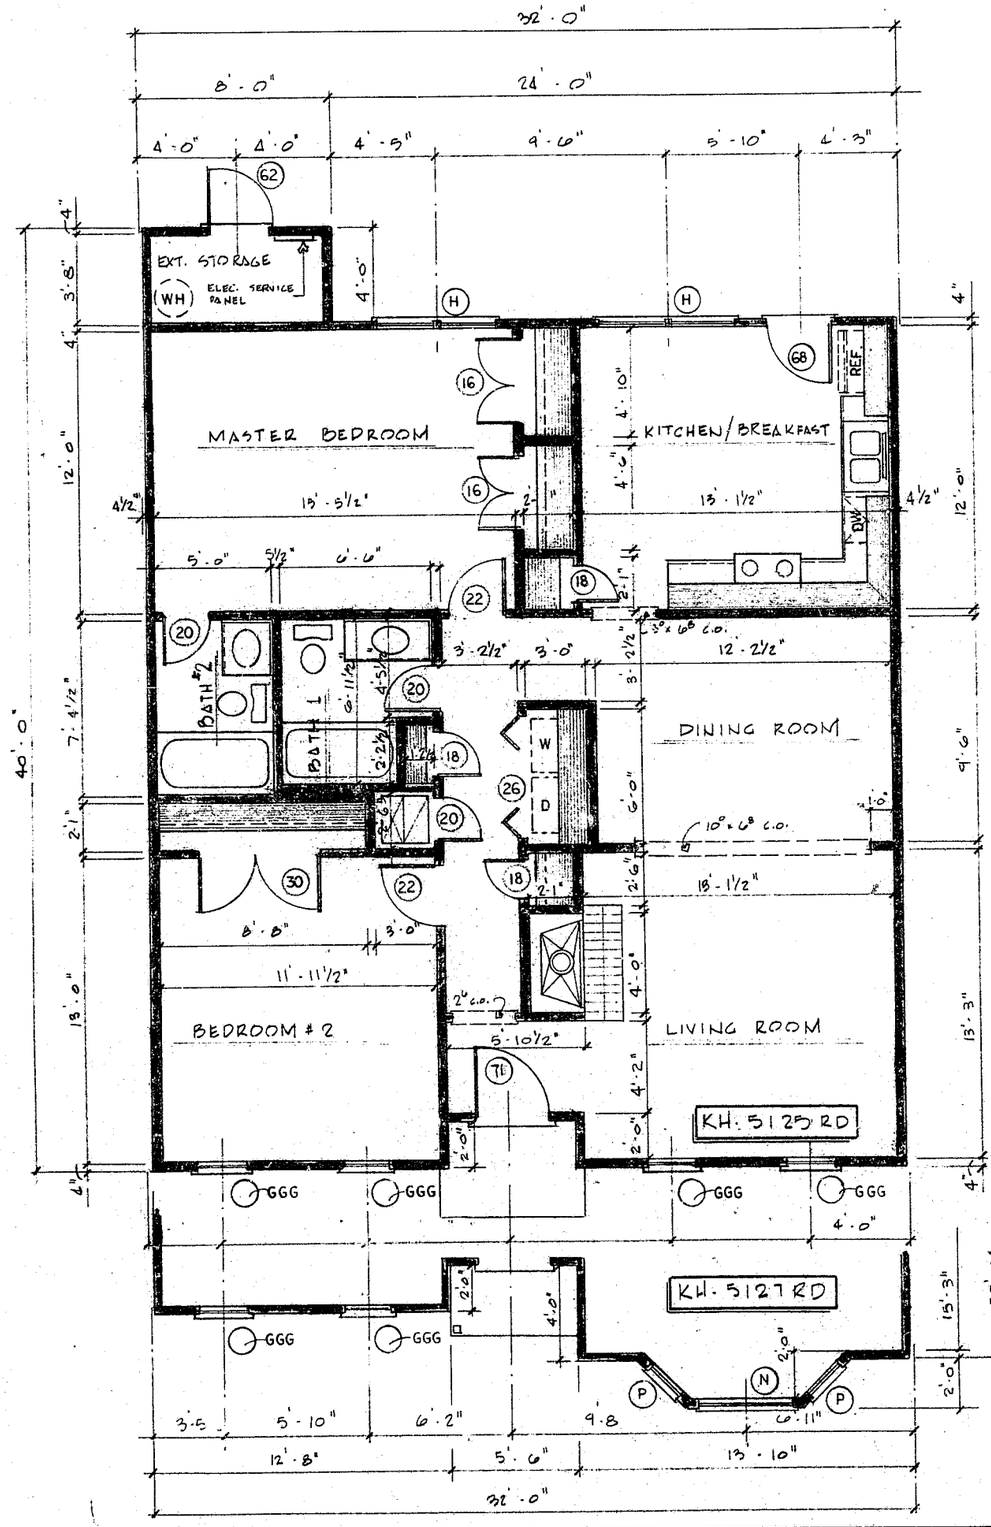

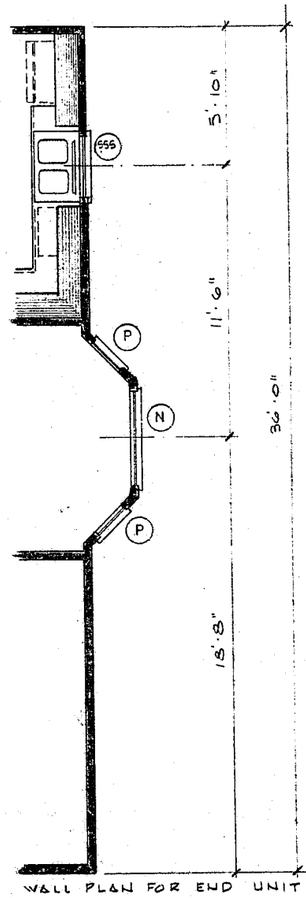

WALL PLAN FOR END UNIT

THIS IS THE STANDARD BAY WINDOW FOR THE 5120 RD. USE ONLY 5/4 x 5 CORNER BOARDS ON BAY WINDOW CORNERS. BAY WINDOW NOOK WILL EXTEND FROM FLR. TO CLG.

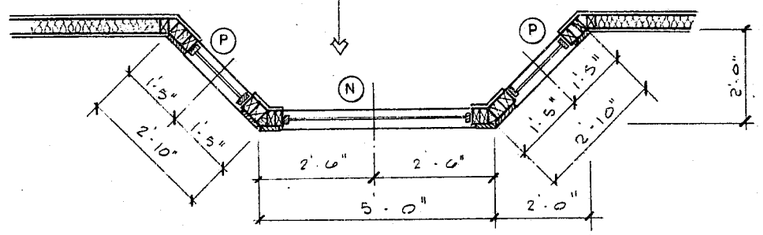

KH-5120 RD STANDARD BAY WINDOW

SCALE: ½" = 1'-0"

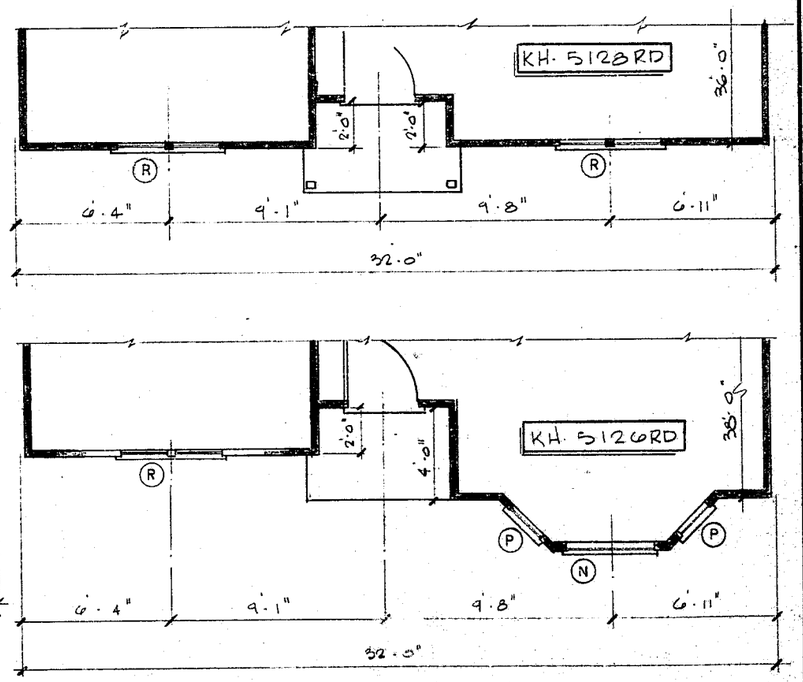

(RIGHT HAND PLAN)

Key Homes

DATE	REVISION #	DATE		SHEET NO.
		4-28-86	KH-5120-RD	2
		DRAWN		
		DAF		