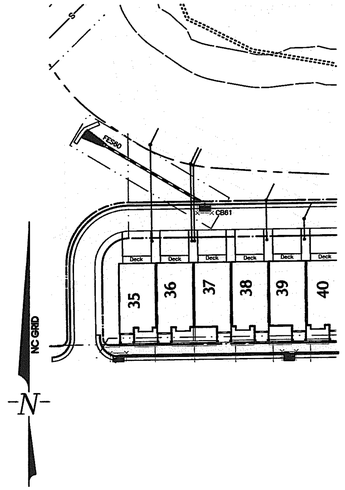

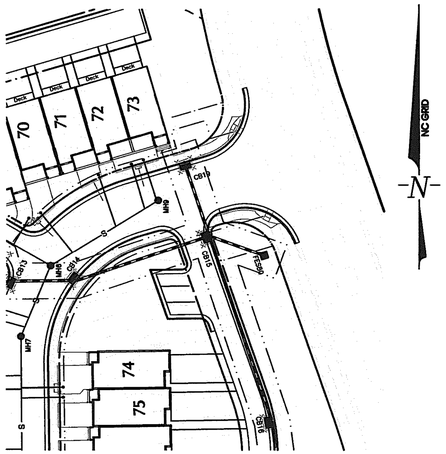

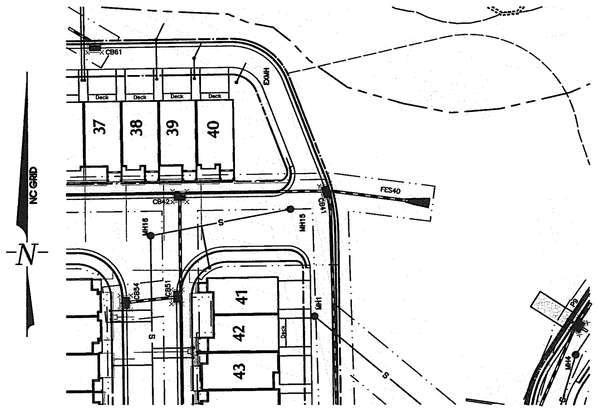

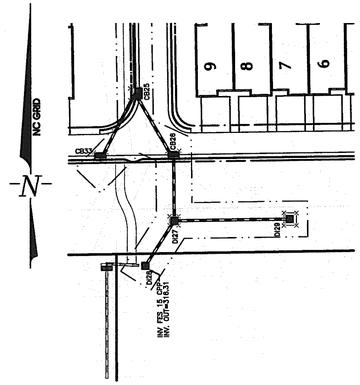

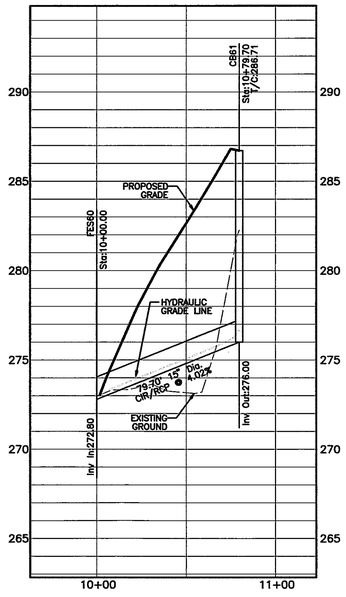

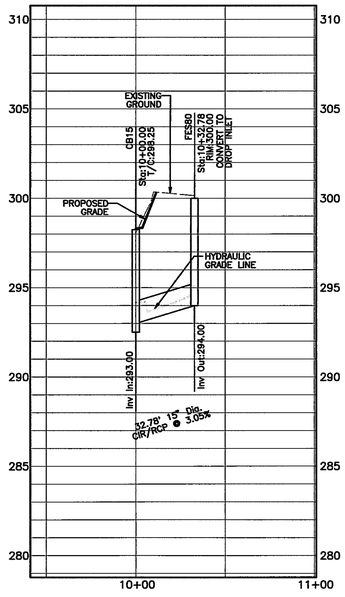

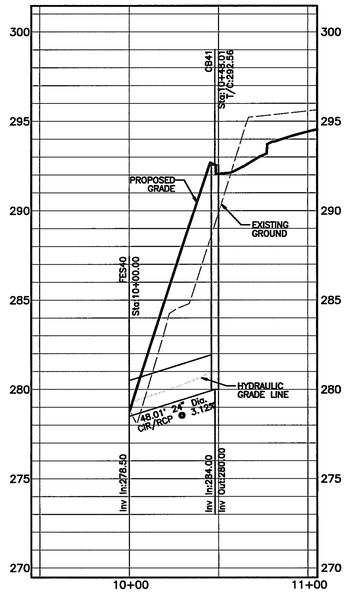

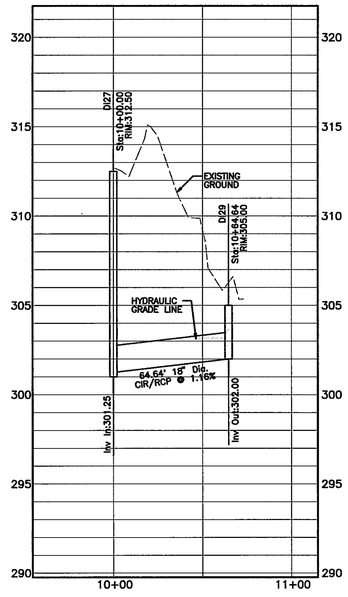

SCALE 1" = 40' HORIZONTAL

SCALE 1" = 4' VERTICAL

06-SP-031-B

APPROVED

TOWN OF CARY

Approved by DRC Date 3/10/08
Planning VAH Date 3/10/08
Engineering SS Date 3/13/08

NORTH CAROLINA PROFESSIONAL SEAL 26495 ENGINEER DALE L. IVERSON

3/14/08

No.	Revision	Date	By
8	OWNER REVISIONS	01/24/08	DW
9	PER TOWN OF CARY FIRST REVIEW COMMENTS	02/21/08	RSF
10	TOWN OF CARY MYLAR SET	03/14/08	RSF

Designer W&R | Scale 1" = 40' H, 1" = 4' V
Drawn By BKB | Date 03/10/06
Checked By DW | Job No. 205437.1

CAMDEN PARK

CARY WAKE COUNTY NORTH CAROLINA

STORM DRAINAGE PLAN AND PROFILES

WITHERS & RAVENEL
ENGINEERS I PLANNERS I SURVEYORS
111 MacKenan Drive Cary, North Carolina 27511 tel: 919-469-3340 fax: 919-467-6008 www.withersravenel.com

Sheet No. 14 of 20

H:\WR\05-205437\Engineering\MOD\plan-prof\ Fri Mar 14, 2008, 8:08:08AM WITHERS & RAVENEL, INC.