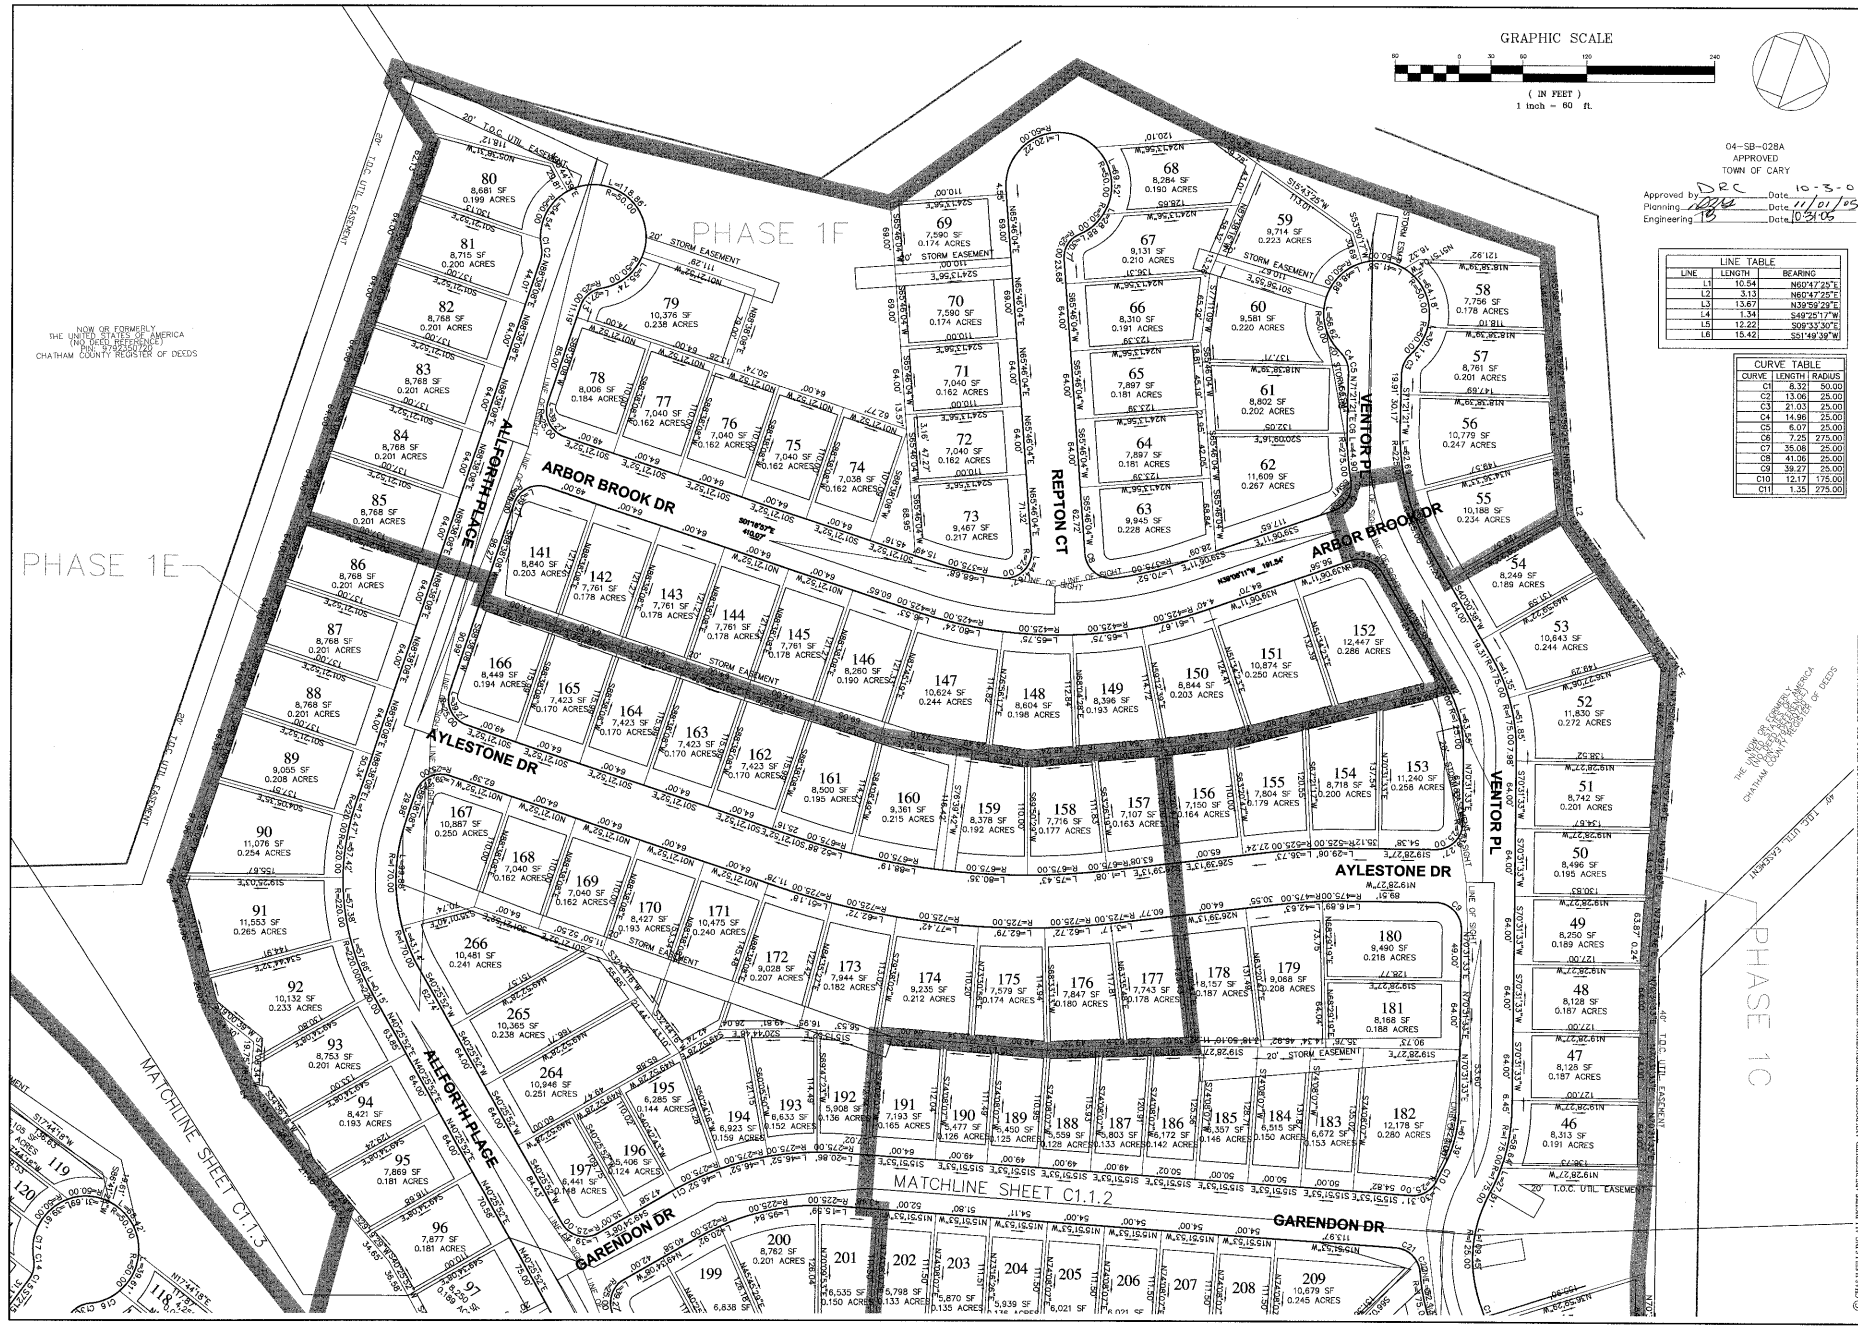

CHAS. H. SELLS, INC.
Consulting Engineers, Surveyors & Photogrammetrists
15401 Weston Parkway
Suite 100
Cary, NC 27513
Tel: 919-678-0035
Fax: 919-678-0206
www.chashsells.com

Carolina Preserve by Del Webb at Amberly
Phase 1
Cary, NC
OS Carolina
3412 1/2 Hillsborough St.
Raleigh, NC 27607

REVISIONS
1 | ADDED PHASE LINES | 8-15-05

PROJECT #: 04-4036 DATE: 6/25/05
DRAWN BY: WF CHECKED BY: DS
TITLE
LOT LAYOUT
1 OF 5
SHEET
C1.1.1

© CHAS.H.SELLS,INC. ALL RIGHTS ARE RESERVED. ANY POSSESSION, REPRODUCTION OR OTHER USE OF THIS DOCUMENT WITHOUT PRIOR PERMISSION FROM CHAS.H.SELLS, INC. IS EXPRESSLY PROHIBITED.

V:\Projects\Sells Projects\04-4036 Amberly (EV)\Drawing\04-4036-overall lots.dwg, C1-1-1 LOT LAYOUT, 10/26/2005 8:26:55 AM