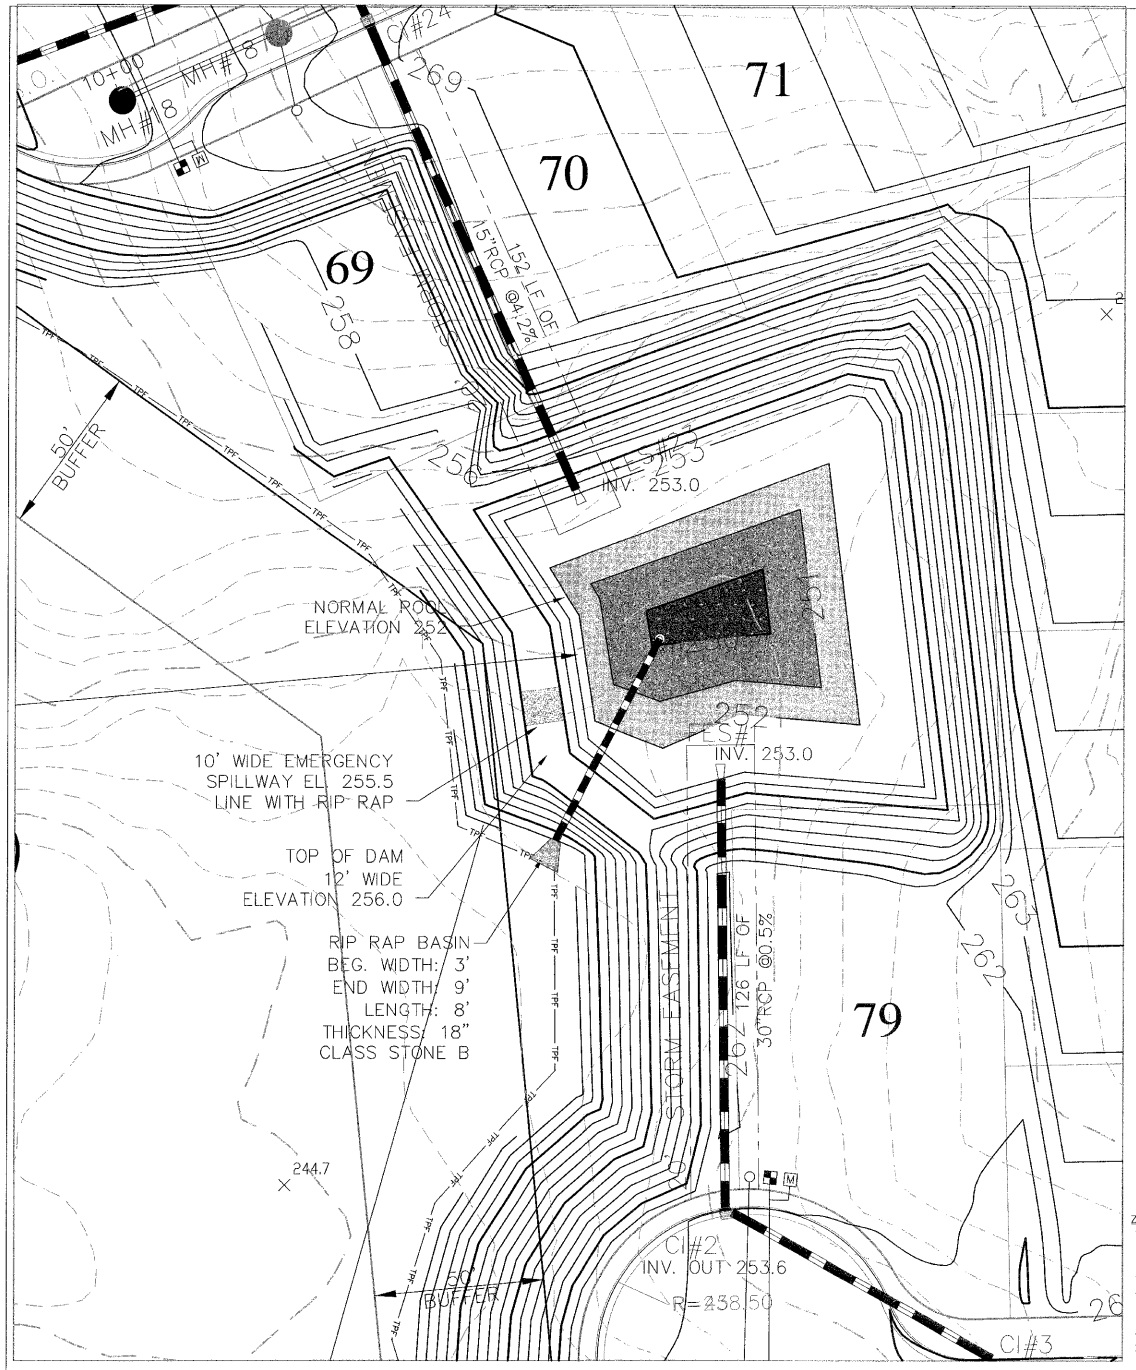

POND DAM & RISER ASSEMBLY

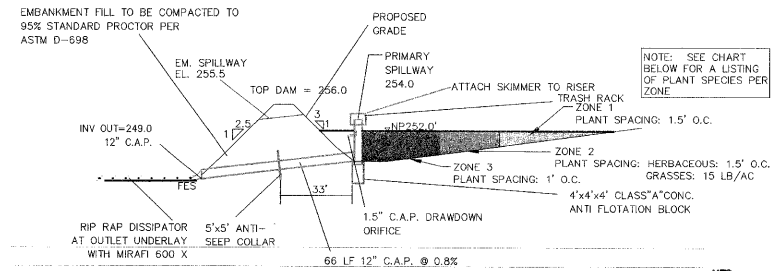

NTS

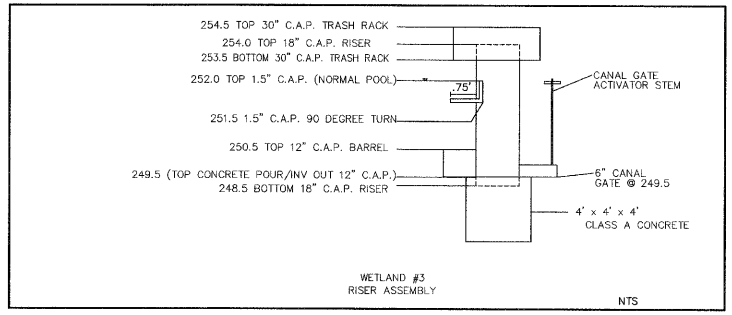

WETLAND #3
RISER ASSEMBLY

NTS

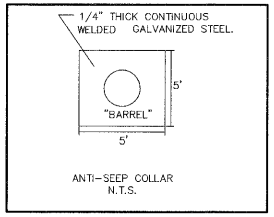

ANTI-SEEP COLLAR
N.T.S.

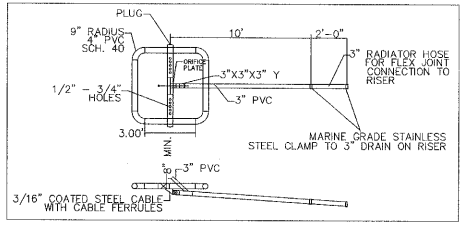

SKIMMER DETAIL
N.T.S.

GENERAL SITE NOTES

1. THE CONTRACTOR SHALL OBTAIN AND PAY FOR ALL INSPECTIONS, CERTIFICATIONS, EQUIPMENT, ETC. THAT MAY BE REQUIRED.
2. THE CONTRACTOR SHALL NOTE THAT THE DRAWINGS ARE SCHEMATIC IN NATURE AND DO NOT SHOW EVERY OFFSET, TRANSITION, FITTING, ETC. THAT MAY BE REQUIRED FOR A COMPLETE AND WORKING SYSTEM.
3. THE ENGINEER AND/OR OWNER DISCLAIM ANY ROLE IN THE CONSTRUCTION MEANS AND METHODS ASSOCIATED WITH THE PROJECT AS SET FORTH IN THESE PLANS.
4. CONTRACTOR SHALL MAINTAIN AN "AS BUILT" SET OF DRAWINGS TO RECORD THE EXACT LOCATION OF ALL PIPING PRIOR TO CONCEALMENT. DRAWINGS SHALL BE GIVEN TO THE ENGINEER UPON COMPLETION OF THE PROJECT WITH A COPY OF THE TRANSMITTAL LETTER TO THE OWNER.
5. IF DEPARTURES FROM THE SPECIFICATIONS OR DRAWINGS ARE DEEMED NECESSARY BY THE CONTRACTOR, DETAILS OF SUCH DEPARTURES AND REASONS THEREOF SHALL BE SUBMITTED TO THE ENGINEER FOR REVIEW. NO DEPARTURES FROM THE CONTRACT DOCUMENTS SHALL BE MADE WITHOUT THE WRITTEN PERMISSION OF THE OWNER.
6. THE CONTRACTOR MUST, AT ALL TIMES, KEEP THE PREMISES FREE FROM ACCUMULATIONS OF WASTE MATERIALS OR RUBBISH CAUSED BY HIM, HIS EMPLOYEES OR HIS WORK. ALL DEBRIS SHALL BE REMOVED FROM THE PROJECT SITE ON A DAILY BASIS.

ALLOWABLE PLANT SPECIES

ZONE	DEPTH	
1	0-1'	SHRUBS BUTTONBRUSH, DOG-HOBBLE, ELDERBERRY, INKBERRY, RHODODENDRON, SEA OX-EYE, AND SWAMP ROSE
1 OR 2	0-1' 1-2'	HERBACEOUS (MIN. 1" DIA.) ARROW ARUM, ARROWHEAD, CARDINAL FLOWER, FALSE NETTLE, GRAPE FERN, LIZARD'S TAIL, PICKERELWEED, ROSE MALLOW, SOUTHERN BLUE FLAG
1 OR 2	0-1' 1-2'	GRASSES/SEDGES/RUSHES COMMON RUSH, ROE OUTGRASS, RIVER OATS, SMARTWEED, SOFT STEM BULRUSH, WIREGRASS, AND WOLLGRASS
3	2'+	AQUATIC HERBS COW LILY, WATER LILY, AND WATER LOTUS

04-SB-028
APPROVED
TOWN OF CARY

Approved by DRC Date 6/13/05
Planning MR Date 7/14/05
Engineering _____ Date _____

GRAPHIC SCALE

20 0 10 20 40 80

(IN FEET)
1 inch = 20 ft.

© CHAS.H.SELLS,INC. ALL RIGHTS ARE RESERVED. ANY POSSESSION, REPRODUCTION OR OTHER USE OF THIS DOCUMENT WITHOUT PRIOR PERMISSION FROM CHAS.H. SELLS, INC., IS EXPRESSLY PROHIBITED.

CHAS. H. SELLS, INC.
Consulting Engineers, Surveyors & Photogrammetrists
15401 Weston Parkway
Suite 100
Cary, NC 27513
Tel: 919-678-0035
Fax: 919-678-0206
www.chashsells.com

NORTH CAROLINA PROFESSIONAL SEAL 024627 ENGINEER DONALD A. SEVER
6/29/05

RELEASED FOR CONSTRUCTION

Carolina Preserve by Del Webb at Amberly
Phase 1

Cary, NC
GS Carolina
3412 1/2 Hillsborough St.
Raleigh, NC 27607

REVISIONS

PROJECT #: 04-4036 DATE: 5/23/05

DRAWN BY: DF CHECKED BY: DS

TITLE

BMP - WETLAND#3
PLAN/DETAILS

SHEET

C4.1.2