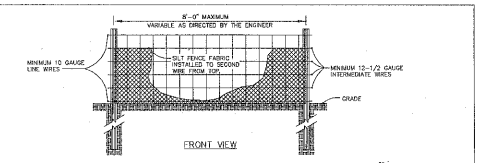

STANDARD TEMPORARY SILT FENCE — DETAIL No. 04000.01 — SHEET 1 OF 1

EFFECTIVE: 07/01/04

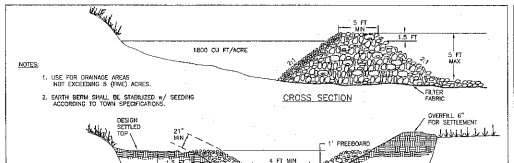

GRAVEL & RIP RAP FILTER BASIN — SHEET 1 OF 2 — STD. No. 4.03

EFFECTIVE: 07/01/04

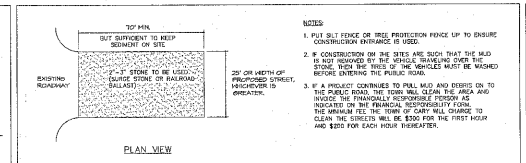

STANDARD CONSTRUCTION ENTRANCE — DETAIL No. 04000.07 — SHEET 1 OF 1

EFFECTIVE: 07/01/04

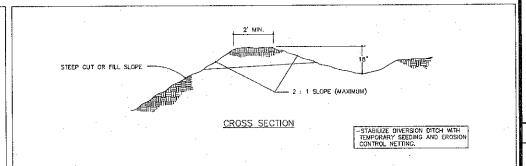

STANDARD DIVERSION DITCH — DETAIL No. 04000.09 — SHEET 1 OF 1

EFFECTIVE: 07/01/04

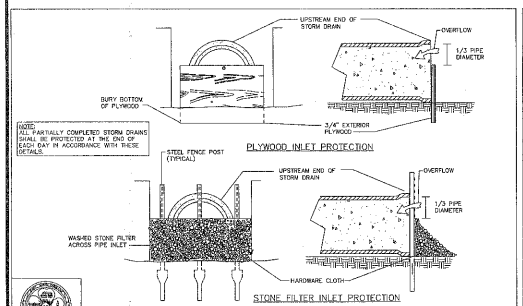

STANDARD PIPE INLET PROTECTION (PLYWOOD & STONE) — DETAIL No. 04000.12 — SHEET 1 OF 1

EFFECTIVE: 07/01/04

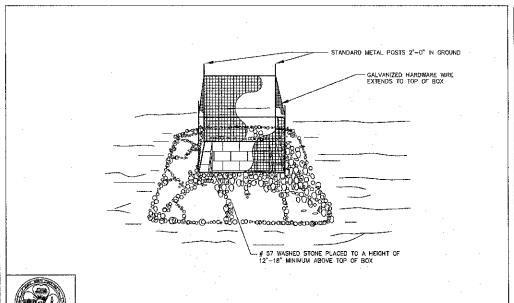

STANDARD CATCH BASIN/YARD INLET PROTECTION — DETAIL No. 04000.14 — SHEET 1 OF 1

EFFECTIVE: 07/01/04

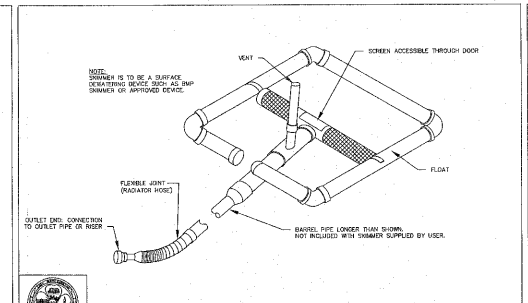

STANDARD SKIMMER DETAIL — DETAIL No. 04000.18 — SHEET 1 OF 1

EFFECTIVE: 07/01/04

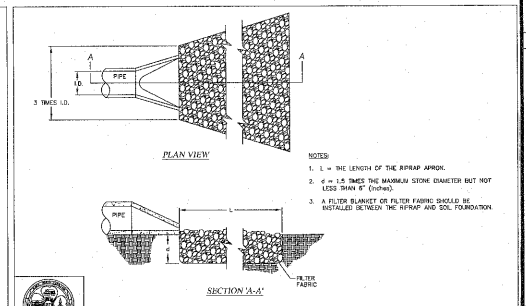

PIPE OUTLET TO FLAT AREA NO WELL-DEFINED CHANNEL — DETAIL No. 04000.20 — SHEET 1 OF 1

EFFECTIVE: 07/01/04

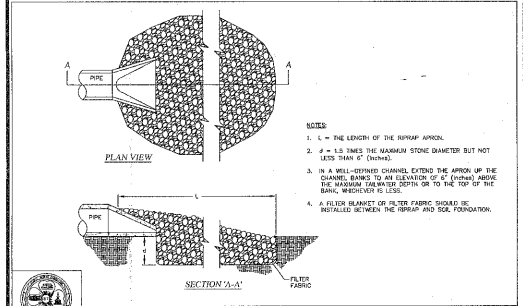

PIPE OUTLET TO WELL-DEFINED CHANNEL — DETAIL No. 04000.21 — SHEET 1 OF 1

EFFECTIVE: 07/01/04

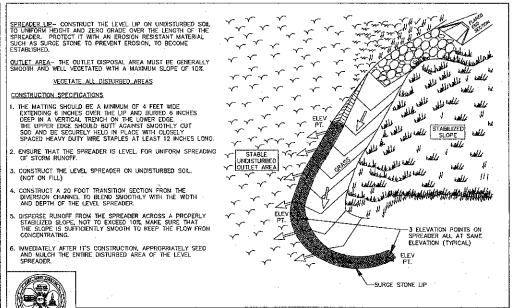

STANDARD LEVEL SPREADER — DETAIL No. 04000.22 — SHEET 1 OF 2

EFFECTIVE: 07/01/04

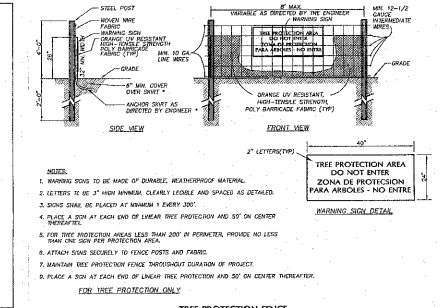

TREE PROTECTION FENCE
NOT TO SCALE

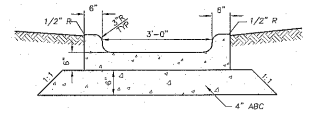

CONCRETE FLUME
NOT TO SCALE

07-SP-015
APPROVED
TOWN OF CARY
Approved by DRL Date 04 23 07
Planning JDB Date 05 18 07
Engineering TS Date 5-21-07

cps
Chandler Palmer Speight engineers, p.a.
7621 Parfoy Road, Suite 201
Fuquay-Varina, NC 27526
Tel:919-552-4845
Fax:919-552-6962

SEALS

NORTH CAROLINA PROFESSIONAL SEAL 030487 ENGINEER JOHN D. SPEIGHT 5.29.07

REVISIONS

DATES	COMMENTS
03-26-07	TOWN OF CARY REVIEW COMMENTS

CONSTRUCTION DOCUMENT

CARY ALLIANCE CHURCH
4108 TEN TEN ROAD
CARY, NORTH CAROLINA

REVIEWED BY:	JBC
DESIGNED BY:	CPS
DRAWN BY:	CPS
DATE:	2/6/07
PROJECT NUMBER:	06-006

SITE DETAILS

C9.02

SHEET 18 OF 27

FEBRUARY 2007