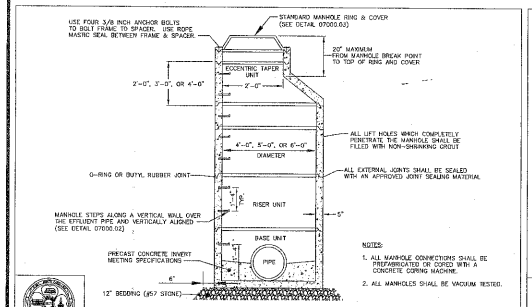

STANDARD PRECAST CONCRETE MANHOLE — DETAIL No. 07000.01 — SHEET 1 OF 1

EFFECTIVE: 07/01/04

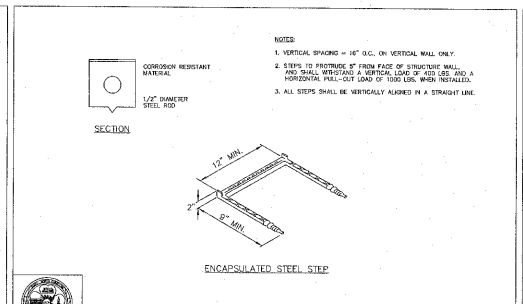

MANHOLE STEPS — DETAIL No. 07000.02 — SHEET 1 OF 1

EFFECTIVE: 07/01/04

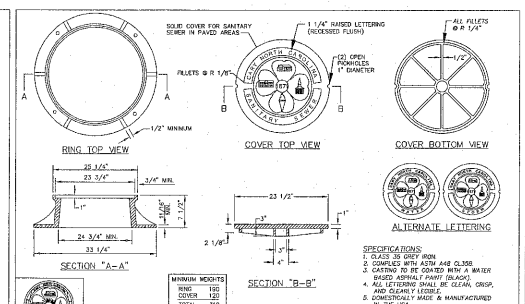

STANDARD MANHOLE RING AND COVER (TYPE 1 PAVED AREAS) — DETAIL No. 07000.03 — SHEET 1 OF 3

EFFECTIVE: 07/01/04

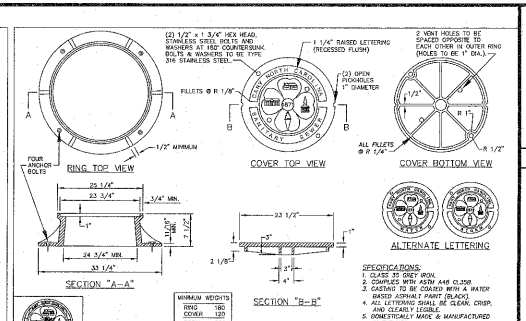

STANDARD MANHOLE RING AND COVER (TYPE 2 FOR OUTFALLS OR UNPAVED AREAS) — DETAIL No. 07000.03 — SHEET 2 OF 3

EFFECTIVE: 07/01/04

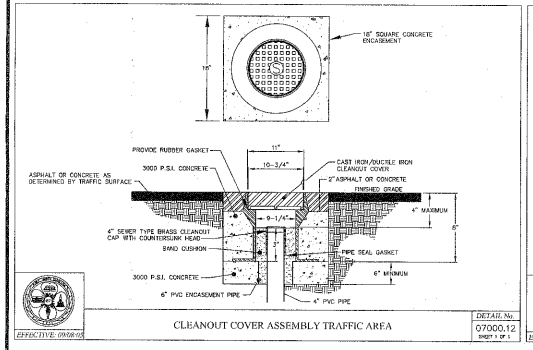

CLEANOUT COVER ASSEMBLY TRAFFIC AREA — DETAIL No. 07000.12 — SHEET 1 OF 1

EFFECTIVE: 09/08/05

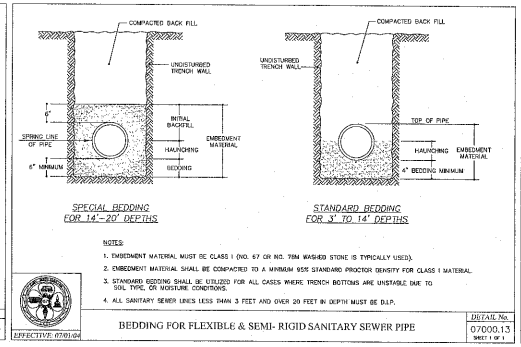

BEDDING FOR FLEXIBLE & SEMI- RIGID SANITARY SEWER PIPE — DETAIL No. 07000.13 — SHEET 1 OF 1

EFFECTIVE: 07/01/04

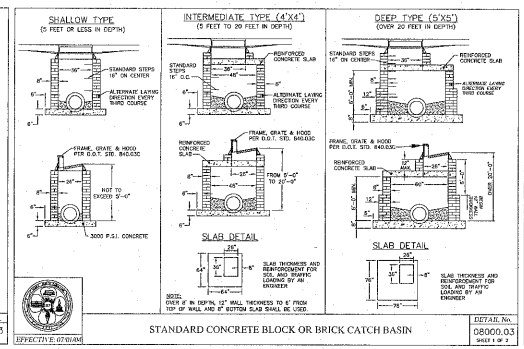

STANDARD CONCRETE BLOCK OR BRICK CATCH BASIN — DETAIL No. 08000.03 — SHEET 1 OF 2

EFFECTIVE: 07/01/04

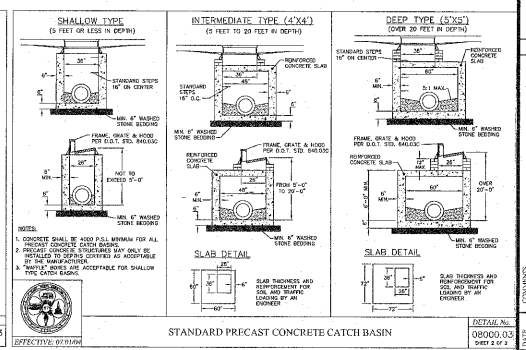

STANDARD PRECAST CONCRETE CATCH BASIN — DETAIL No. 08000.03 — SHEET 2 OF 2

EFFECTIVE: 07/01/04

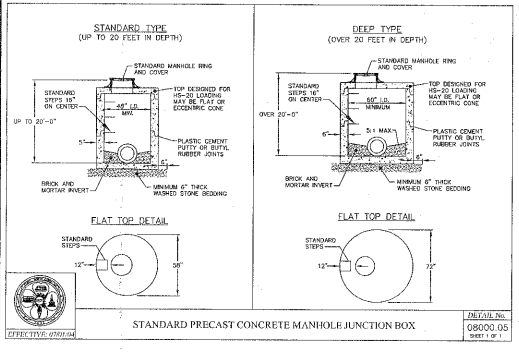

STANDARD PRECAST CONCRETE MANHOLE JUNCTION BOX — DETAIL No. 08000.05 — SHEET 1 OF 1

EFFECTIVE: 07/01/04

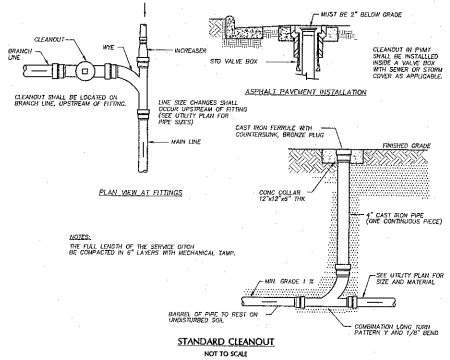

STANDARD CLEANOUT
NOT TO SCALE

07-SP-015
APPROVED
TOWN OF CARY

Approved by DRC Date 05.28.07
Planning JRB Date 05.18.07
Engineering TS Date 5-21-07

Chandler Palmer Speight engineers, p.a.
7621 Portfoy Road, Suite 201
Fuquay-Varina, NC 27526
Tel:919-552-4845
Fax:919-552-6962

SEALS

NORTH CAROLINA PROFESSIONAL ENGINEER SEAL 025418 MIRIAN D. SPEIGHT 5.29.07

REVISIONS

COMMENTS	DATE
TOWN OF CARY REVIEW COMMENTS	10-26-07

CONSTRUCTION DOCUMENT

CARY ALLIANCE CHURCH
4108 TEN TEN ROAD
CARY, NORTH CAROLINA

REVIEWED BY:	JFC
DESIGNED BY:	CPS
DRAWN BY:	CPS
DATE:	2/8/07
PROJECT NUMBER:	06-016

SITE DETAILS

C9.04

SHEET 20 OF 27

FEBRUARY 2007