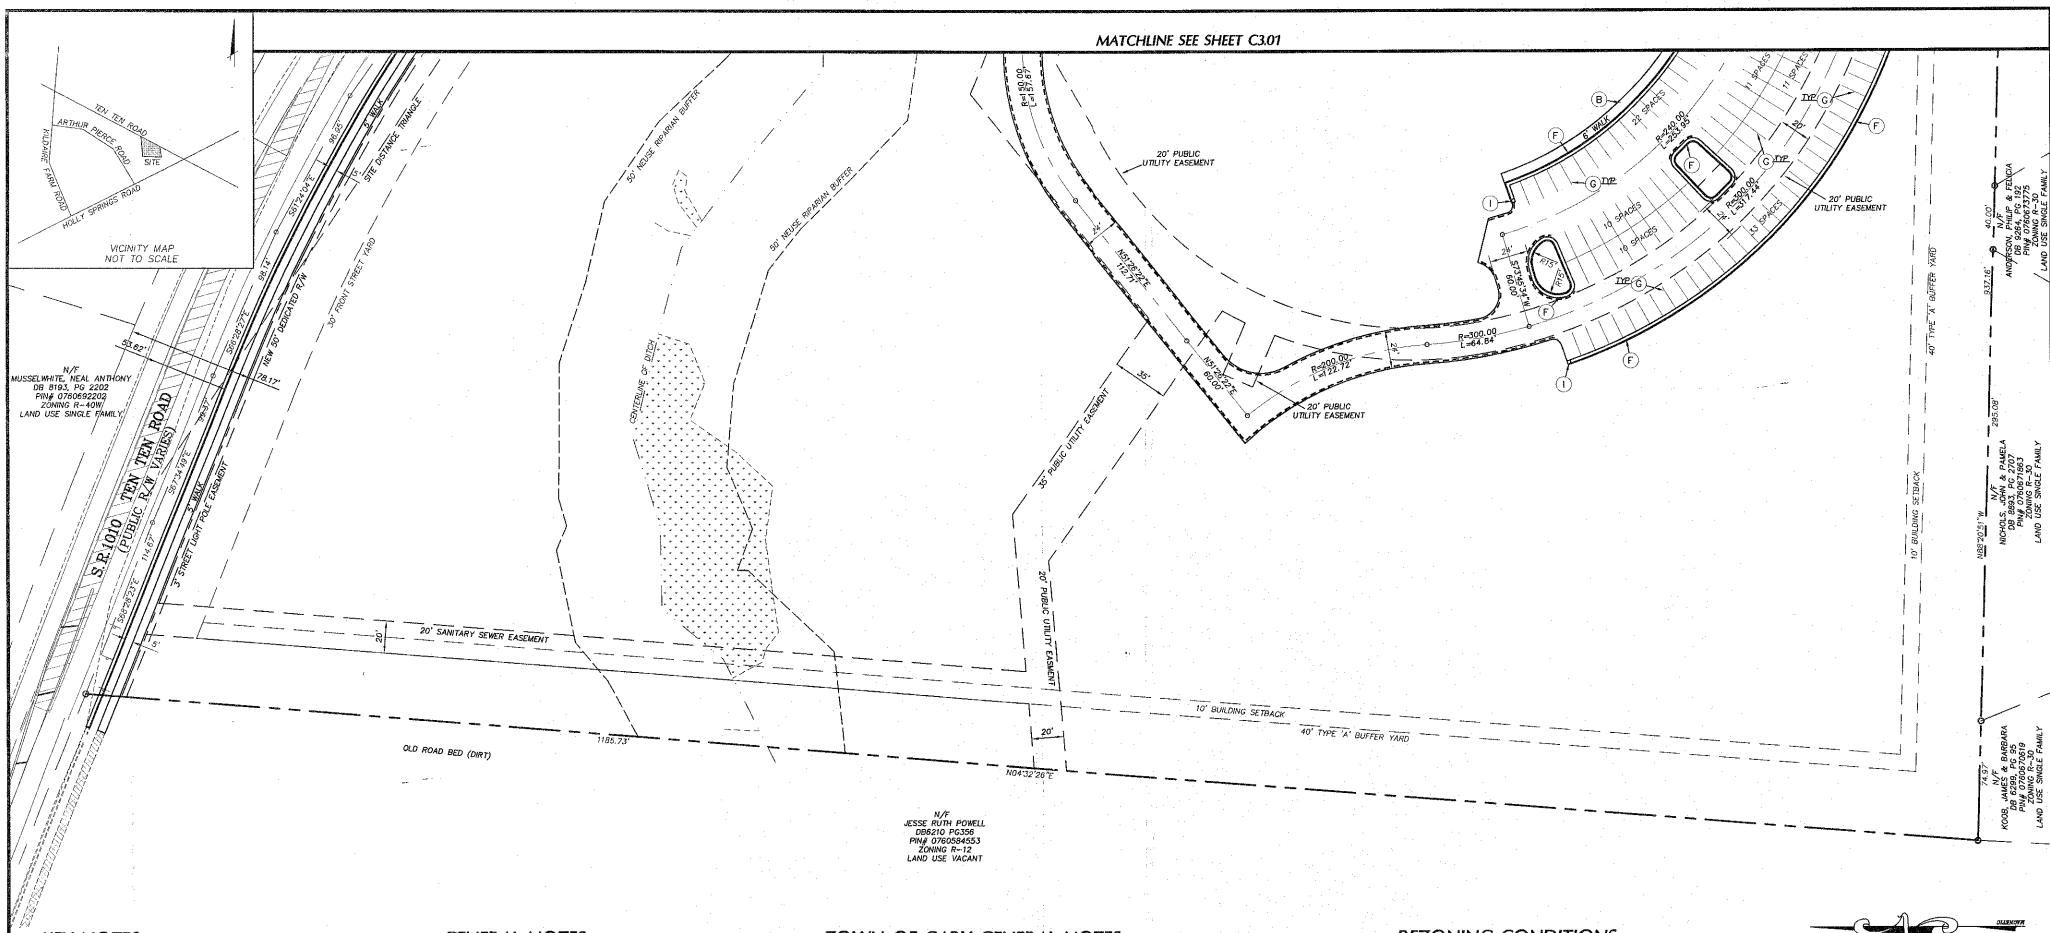
MATCHLINE SEE SHEET C3.01
VICINITY MAP
NOT TO SCALE
TEN TEN ROAD
ARTHUR PRINCE ROAD
SITE
HOLLY SPRINGS ROAD
S.R.1010 TEN TEN ROAD (PUBLIC R/W VARIES)
N/F MUSSELWHITE, NEAL ANTHONY DB 8193, PG 2202 PIN# 0760652202 ZONING R-40W LAND USE SINGLE FAMILY
N/F JESSE RUTH POWELL DB6210 PG356 PIN# 0760584553 ZONING R-12 LAND USE VACANT
N/F ANDERSON, PHILIP & FELICIA DB 9254, PG 192 PIN# 0760871375 ZONING R-30 LAND USE SINGLE FAMILY
N/F NICHOLS, JOHN & PAMELA DB 8553, PG 2307 PIN# 0760871863 ZONING R-30 LAND USE SINGLE FAMILY
N/F KOOB, JAMES & BARBARA DB 8298, PG 389 PIN# 0760870789 ZONING R-30 LAND USE SINGLE FAMILY
50' NEUSE RIPARIAN BUFFER
30' FRONT STREET YARD
SITE DISTANCE TRIANGLE
3" STREET LIGHT POLE EASEMENT
20' PUBLIC UTILITY EASEMENT
20' SANITARY SEWER EASEMENT
10' BUILDING SETBACK
40' TYPE 'A' BUFFER YARD
OLD ROAD BED (DIRT)
CENTERLINE OF DITCH
24' B.C. TO B.C.
22 SPACES
19 SPACES
15 SPACES
11 SPACES
R=240.00 L=255.93
R=300.00 L=297.44
R=300.00 L=64.84
R=200.00 L=22.72
R=60.00
S89°29'23"E 114.67'
