CARY'S VILLAGE SQUARE

CARY, NORTH CAROLINA

YORK PROPERTIES, INC. RALEIGH, NORTH CAROLINA

SITE LOCATION

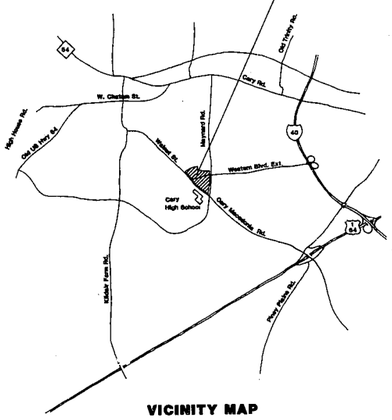

VICINITY MAP

NORTH

SCALE: IN THOUSANDS OF FT. 0 1 2 3 4 5

T J MAXX LOWER LEVEL

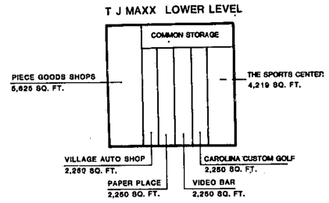

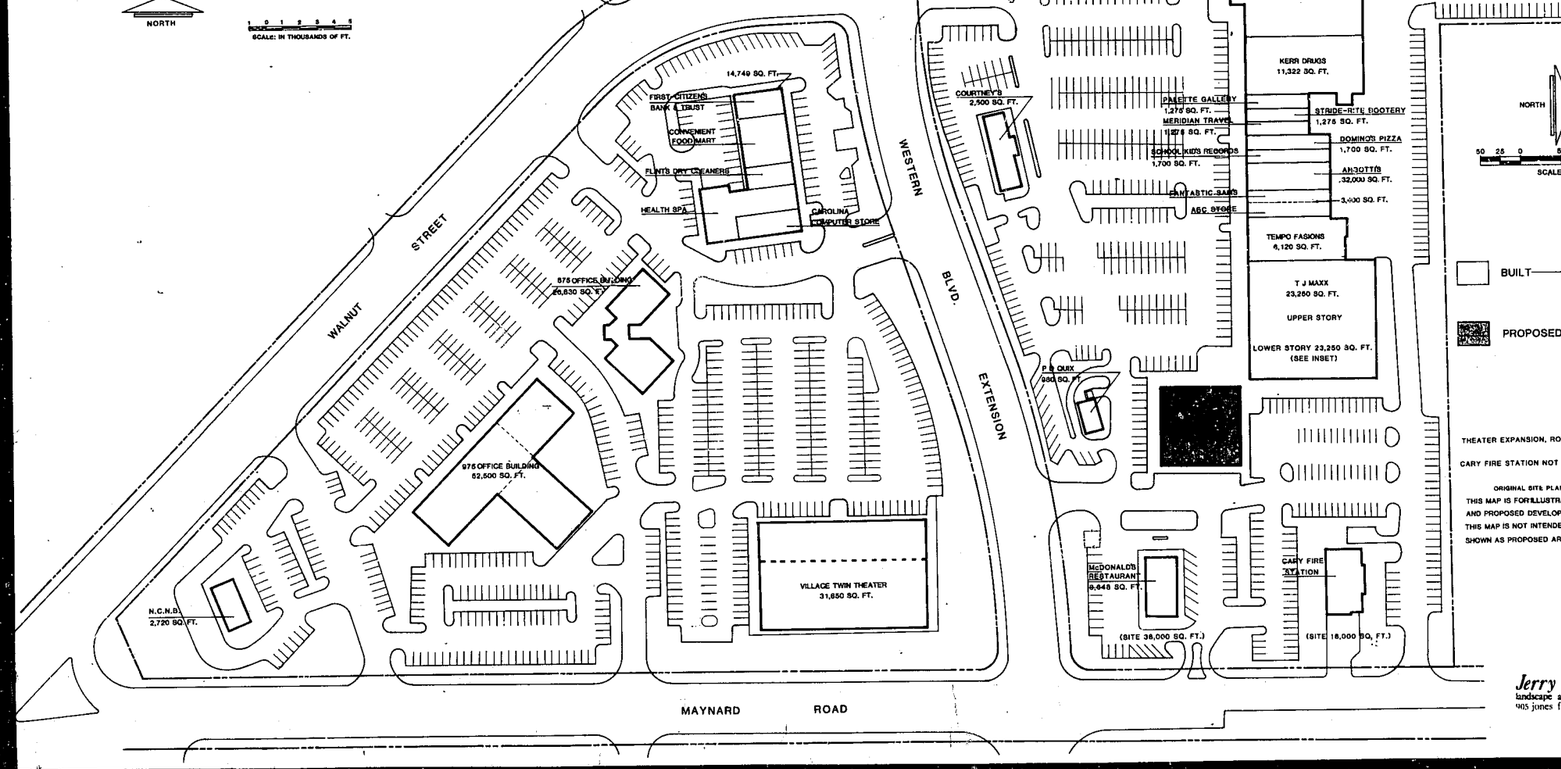

REVISIONS: DECEMBER 6, 1979
MARCH 10, 1981
JUNE 15, 1981
JULY 8, 1981
OCTOBER 27, 1981
NOVEMBER 12, 1981
DECEMBER 17, 1981
AUGUST 3, 1984
MAY 10, 1985
SEPTEMBER 27, 1985
MAY 26, 1987

NORTH

SCALE: IN FT. 50 25 0 50 100 150

SITE DATA

			SQUARE FEET	
BUILT	RETAIL	158,215	TOTAL	242,100
	OFFICE	83,885		
PROPOSED	RETAIL	76,506	TOTAL	118,506
	OFFICE	42,000		
TOTAL RETAIL & OFFICE				360,606
TOTAL PARKING SPACES				1,683

THEATER EXPANSION, ROCK-OLA CAFE AND P. D. QUIX INCLUDED IN PROPOSED RETAIL.

CARY FIRE STATION NOT INCLUDED IN ANY TABULATIONS.

ORIGINAL SITE PLAN AND BASE DATA SUPPLIED BY LEWIS CLARKE ASSOCIATES.

THIS MAP IS FOR ILLUSTRATIVE PURPOSES ONLY AND GRAPHICALLY ILLUSTRATES EXISTING AND PROPOSED DEVELOPMENT FOR THIS SITE.

THIS MAP IS NOT INTENDED TO BE USED AS A CONSTRUCTION DOCUMENT, AND ANY AREAS SHOWN AS PROPOSED ARE SUBJECT TO MODIFICATION.

EXISTING
SITE PLAN

Jerry Turner and Associates, Inc.
landscape architecture • planning • environmental design
405 jones franklin road • raleigh, n.c. 27606 • 919-851-7150

S1