NOTE:
1. TRANSPARENCY OVERLAY NOT REQUIRED FOR MULTIFAMILY
2. *ALL BUILDING PERMITS TO BE CONSISTENT WITH THE APPROVED SITE PLAN. IT IS THE DEVELOPER'S RESPONSIBILITY TO ENSURE THAT ELEVATIONS SUBMITTED IN THE BUILDING PERMIT SET MATCH THOSE APPROVED DURING THE SITE PLAN REVIEW PROCESS. IF THE ELEVATIONS DO NOT MATCH THOSE IN THE SITE PLAN, IT WILL DELAY THE ISSUANCE OF A BUILDING PERMIT, OR THE ISSUANCE OF A CERTIFICATE OF OCCUPANCY AT THE END OF CONSTRUCTION, AND MAY NECESSITATE MODIFICATIONS TO THE CONSTRUCTED BUILDING.*
3. *ALL VENT PIPES, ETC. EXTENDING ABOVE THE ROOF SURFACE MUST BE PAINTED A COLOR THAT BLENDS WITH THE ROOF COLOR.*
4. *ALL ROOFTOP MECHANICAL EQUIPMENT SHALL BE SCREENED FROM OFFSITE VIEWS.*

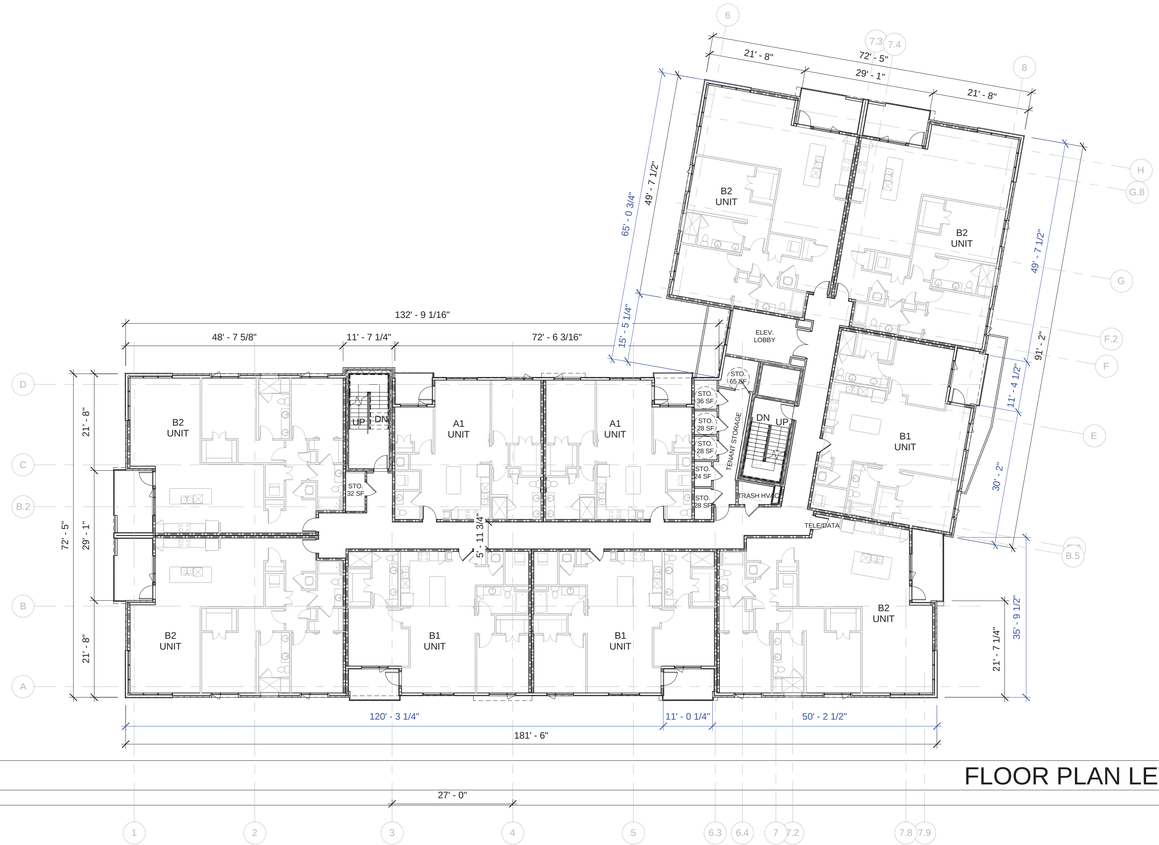

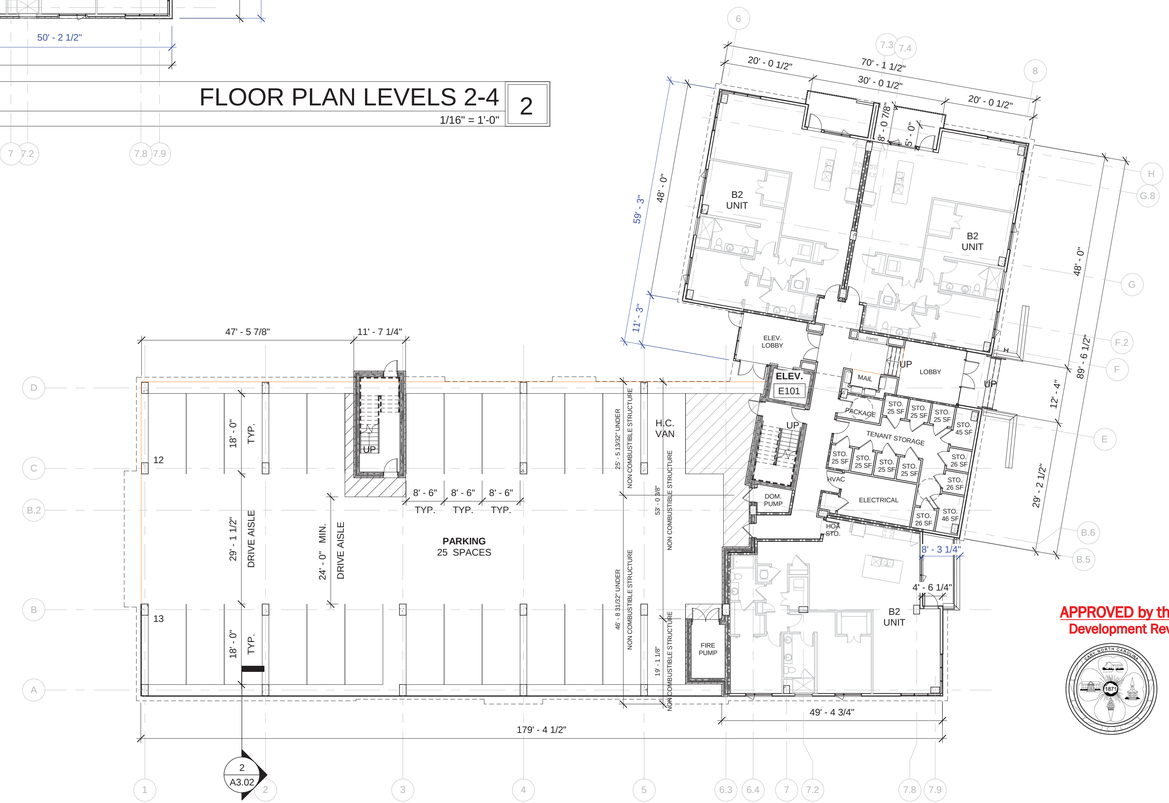

APPROVED by the Town of Cary
Development Review Committee
17-DP-1253
By: dlovelan
01/09/2018

FLOOR PLAN LEVELS 2-4 — 2
1/16" = 1'-0"

FIRST FLOOR PLAN — 1
1/16" = 1'-0"

CHATHAM WALK
CARY, NORTH CAROLINA

11|21|2017

016019

TOWN OF CARY OVERLAYS

Building Floor Plans

17-DRB-1253

© 2017 Cline Design Associates, PA expressly reserves its common law copyright and other property rights in these plans. These plans are not to be reproduced, changed, or copied in any form or manner whatsoever, nor are they to be assigned to any third party without first obtaining the expressed written permission and consent of Cline Design Associates, PA. This graphic is for illustrative purposes only and is subject to change.

A-0 1.01