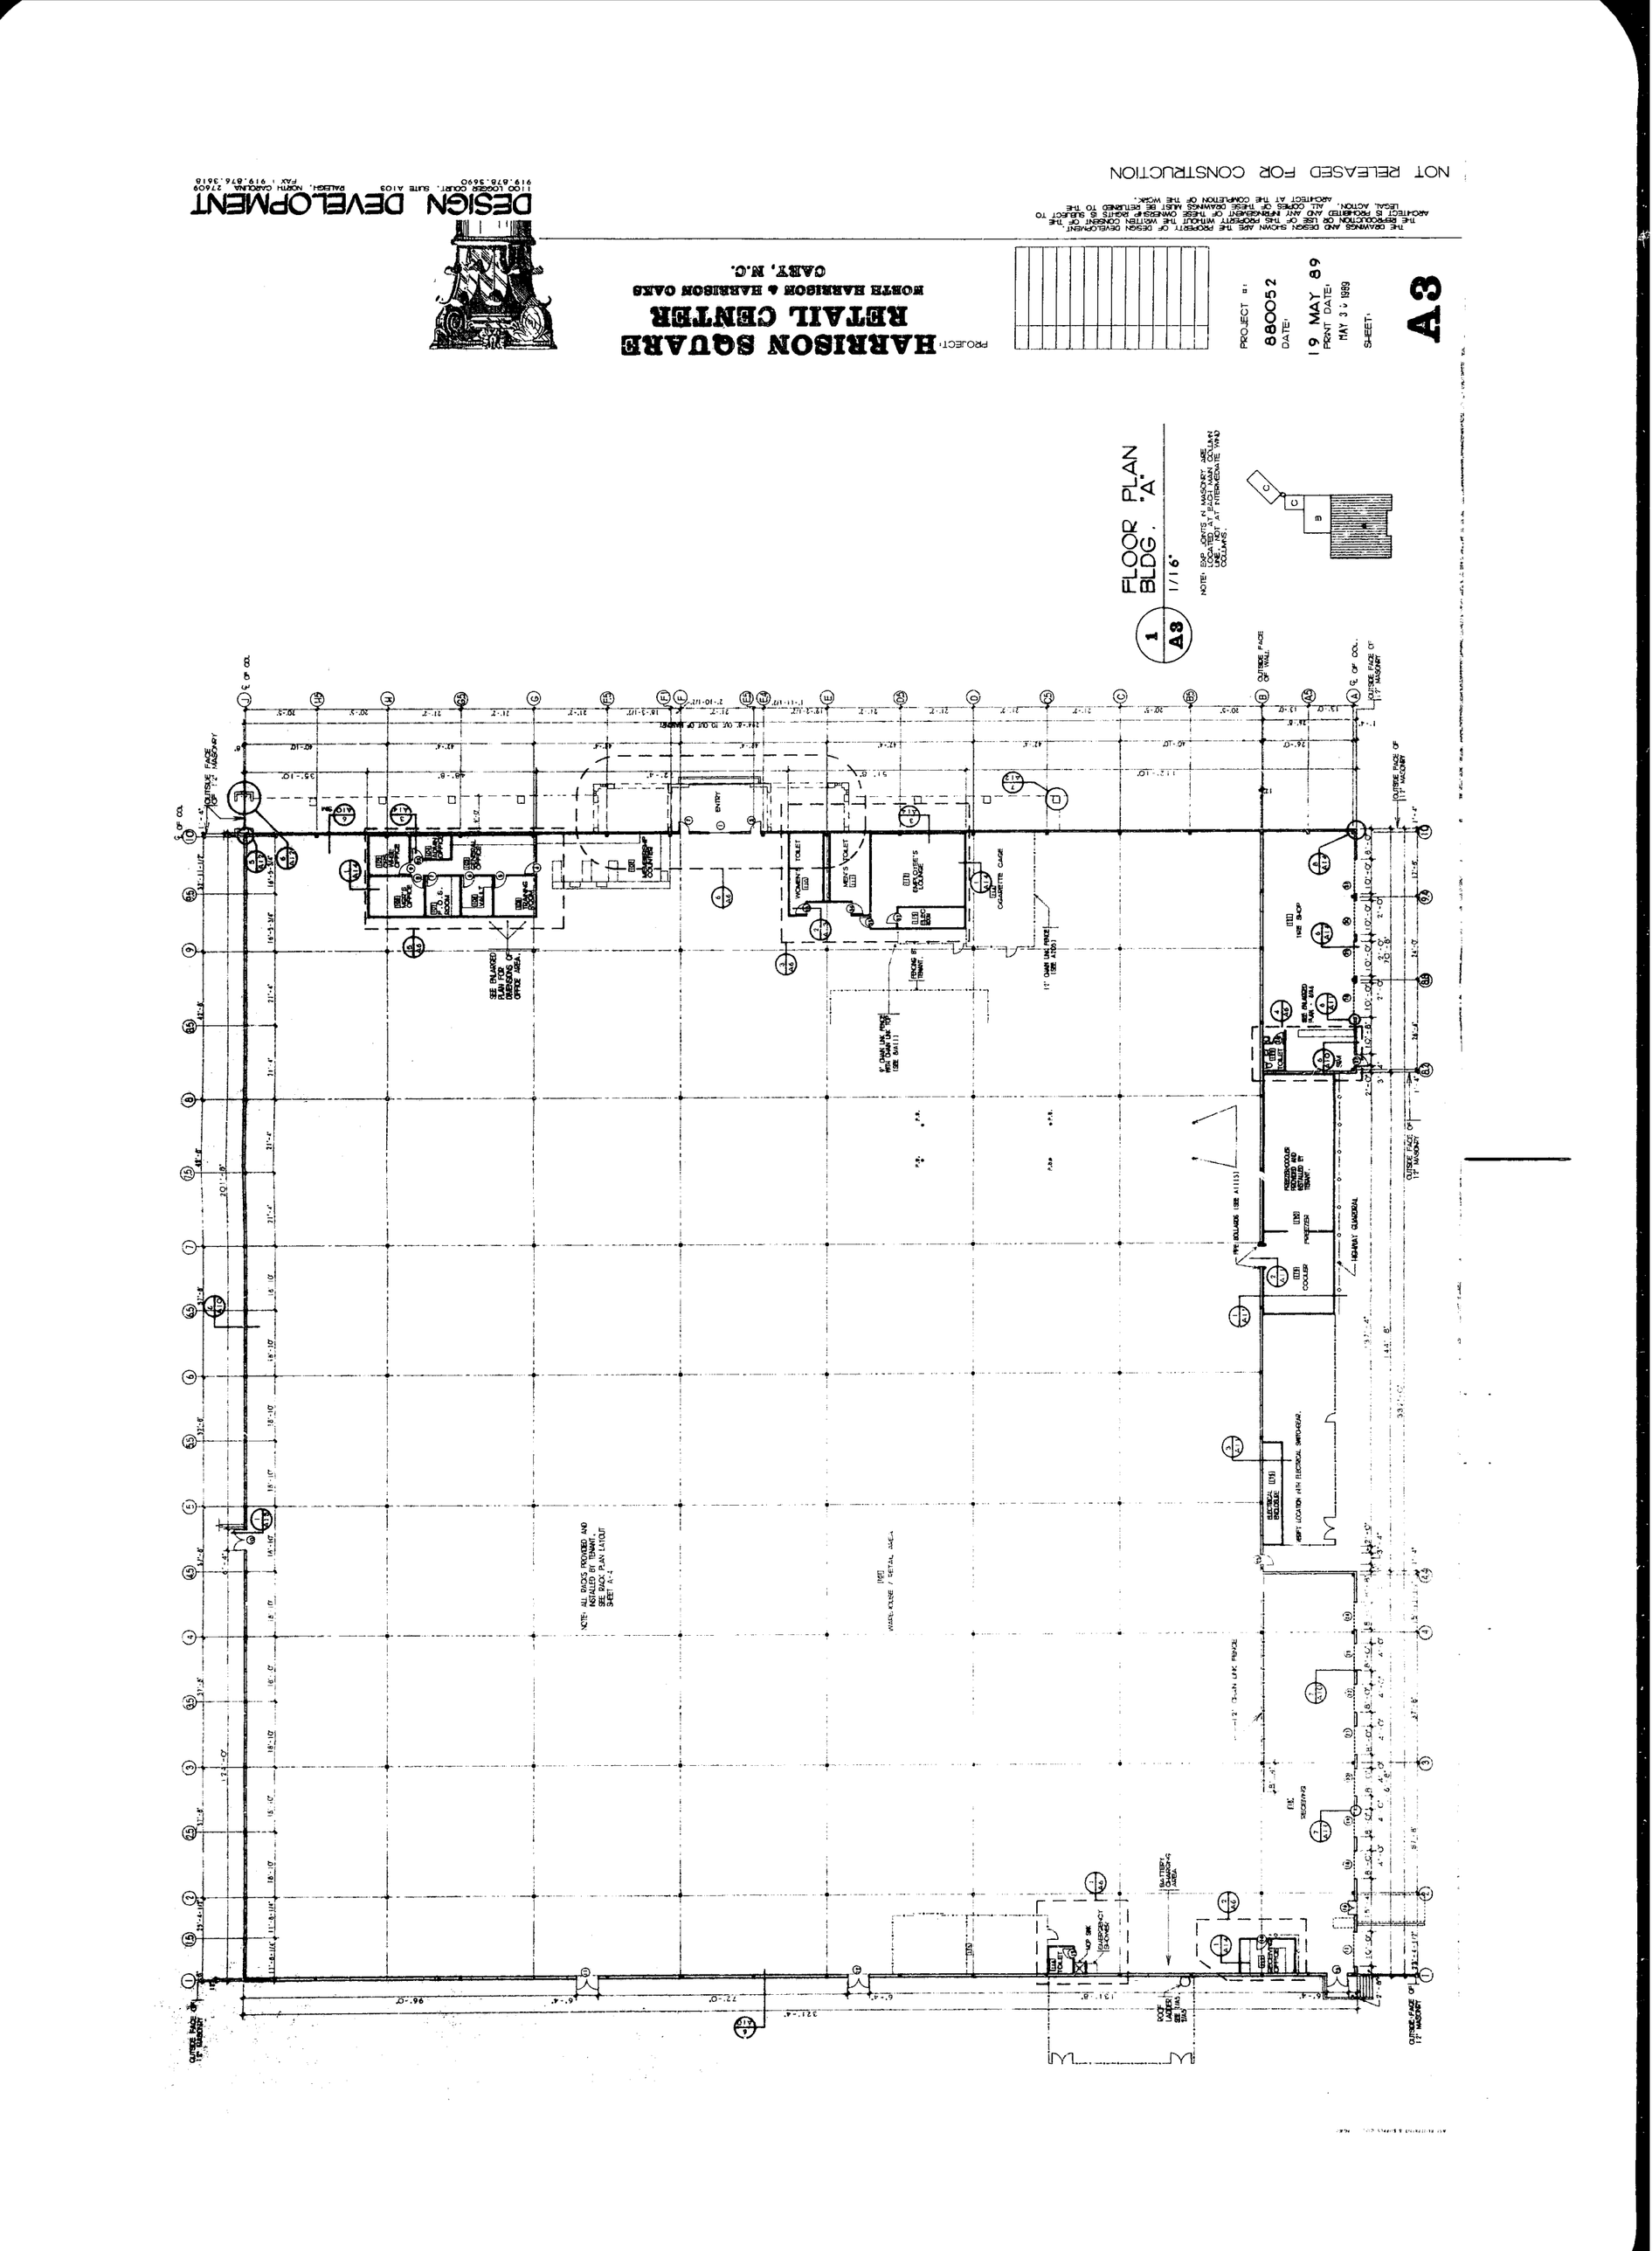

DESIGN DEVELOPMENT
1100 LOGGER COURT, SUITE A103 RALEIGH, NORTH CAROLINA 27609
919.878.3690 FAX : 919.876.3618
PROJECT: HARRISON SQUARE
RETAIL CENTER
NORTH HARRISON & HARRISON OAKS
CARY, N.C.
PROJECT #: 880052
DATE: 19 MAY 89
PRINT DATE: MAY 30 1989
SHEET: A3
NOT RELEASED FOR CONSTRUCTION
FLOOR PLAN
BLDG. "A"
1/16"
1
A3
NOTE: ALL RACKS PROVIDED AND INSTALLED BY TENANT. SEE RACK PLAN LAYOUT SHEET A-4