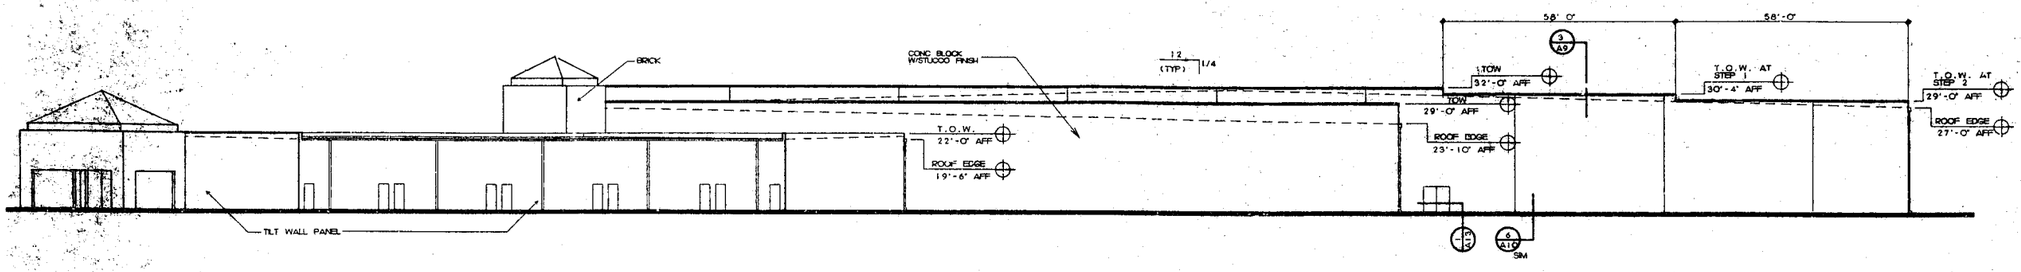

1 A2 RIGHT SIDE ELEVATION

1/16"

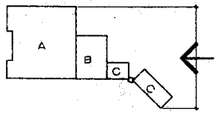

NOTE: JOINTS IN TILTWALL PANELS ESTABLISH EXPANSION JOINT LOCATIONS. SEE 4 / A10 FOR DETAIL OF BREAK IN FACING MATERIAL.

2 A2 LEFT SIDE ELEVATION

1/16"

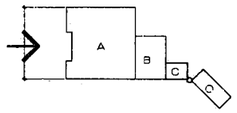

DESIGN DEVELOPMENT

HARRISON SQUARE
RETAIL CENTER
NORTH HARRISON & HARRISON OAKS
CARY, N.C.

PROJECT:

PROJECT: 8890S2

DATE: MAY 89

PRINT DATE: MAY 30 1989

SHEET: A2

THE DRAWINGS AND DESIGN SHOWN ARE THE PROPERTY OF DESIGN DEVELOPMENT. THE LOCATION AND USE OF THESE DRAWINGS AND DESIGN SHOWN ON THEM IS SUBJECT TO THE RESTRICTIONS IMPOSED BY THE ARCHITECT. ANY INFRINGEMENT OF THESE COPYRIGHT RIGHTS WILL BE PURSUED TO THE FULL EXTENT OF THE LAW. ALL DRAWINGS ARE THE PROPERTY OF THE ARCHITECT AND MUST BE RETURNED TO HIM ON REQUEST. ALL RIGHTS RESERVED. NO PART OF THESE DRAWINGS MAY BE REPRODUCED OR USED IN ANY MANNER WHATSOEVER WITHOUT THE EXPRESS PERMISSION OF THE ARCHITECT AND THE COMMISSION FOR THE SAME.

NOT RELEASED FOR CONSTRUCTION