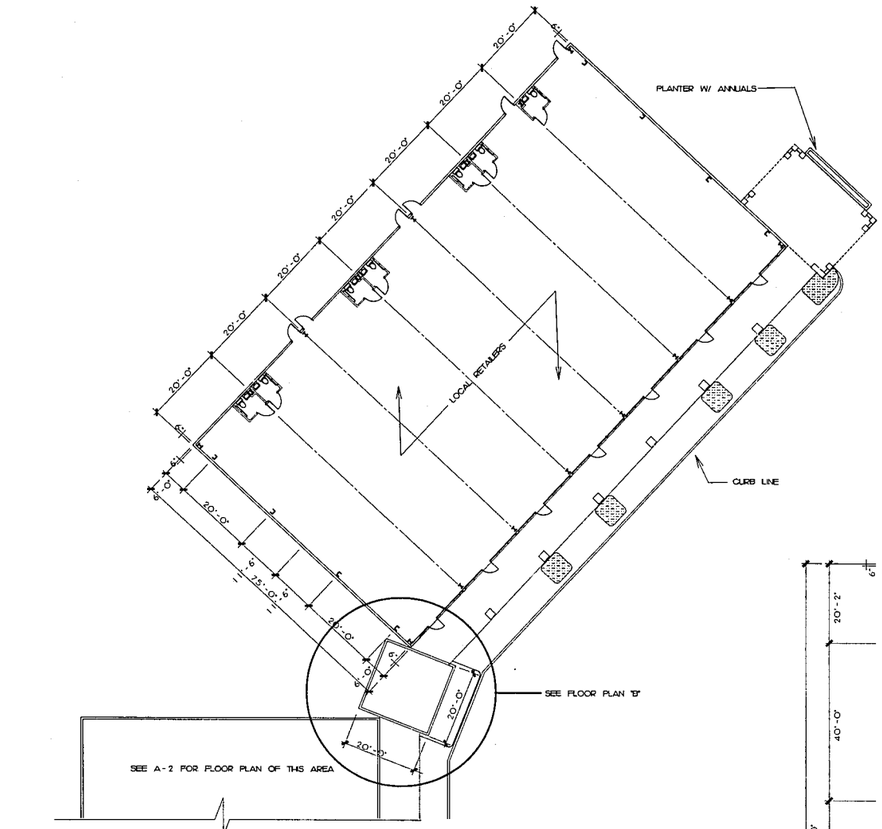

1 / A3 FLOOR PLAN BLDG. "C"
1/16"

2 / A2 ENLARGED TOILET PLAN
1/2"

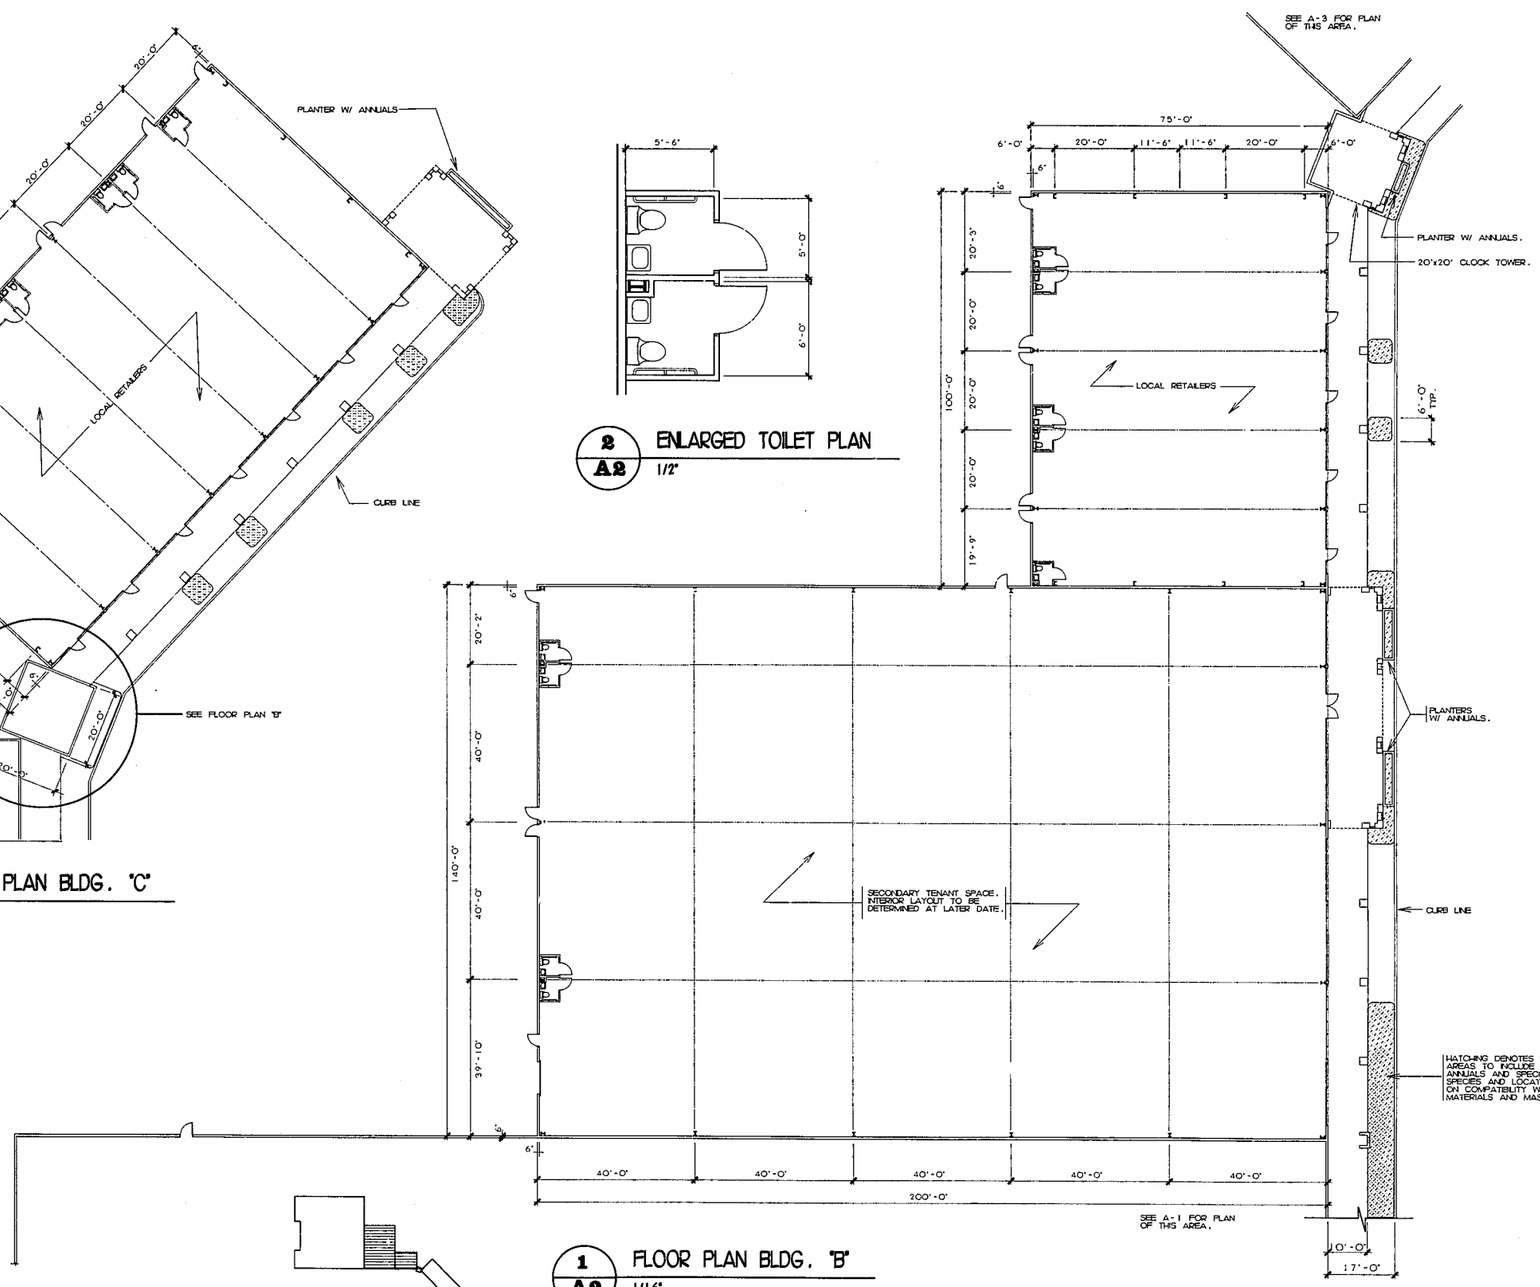

1 / A2 FLOOR PLAN BLDG. "B"
1/16"

HARRISON PARK
RETAIL FACILITY
NORTH HARRISON AT HARRISON OAKS
CARY, N.C. LOCATION

PROJECT:

PROJECT: 88005.2

DATE: 30 MAR 89

PRINT DATE:
MAY 05 1989

SHEET:
A2

DESIGN DEVELOPMENT
RALEIGH, NORTH CAROLINA 27609
1100 LOGGER COURT, SUITE A103
919 876.3690 FAX: 919 876.3618

THE DRAWINGS AND DESIGN SHOWN ARE THE PROPERTY OF DESIGN DEVELOPMENT AND ARE NOT TO BE USED IN WHOLE OR IN PART WITHOUT THE WRITTEN CONSENT OF THE ARCHITECT. ALL COMMON LAW COPYRIGHT AND OTHER OWNERSHIP RIGHTS IN THESE DRAWINGS ARE RESERVED AND ANY INFRINGEMENT OF THESE OWNERSHIP RIGHTS IS SUBJECT TO LEGAL ACTION. ALL RIGHTS ARE RESERVED TO THE ARCHITECT AT THE COMPLETION OF THE WORK.

NOT RELEASED FOR CONSTRUCTION