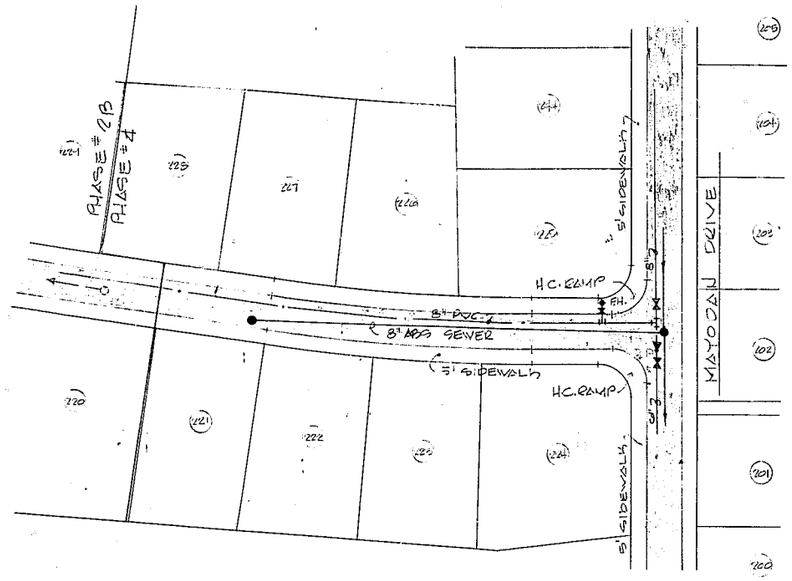

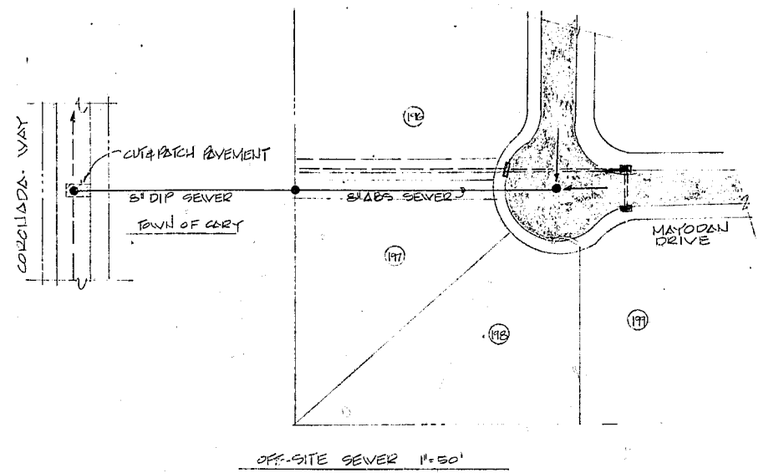

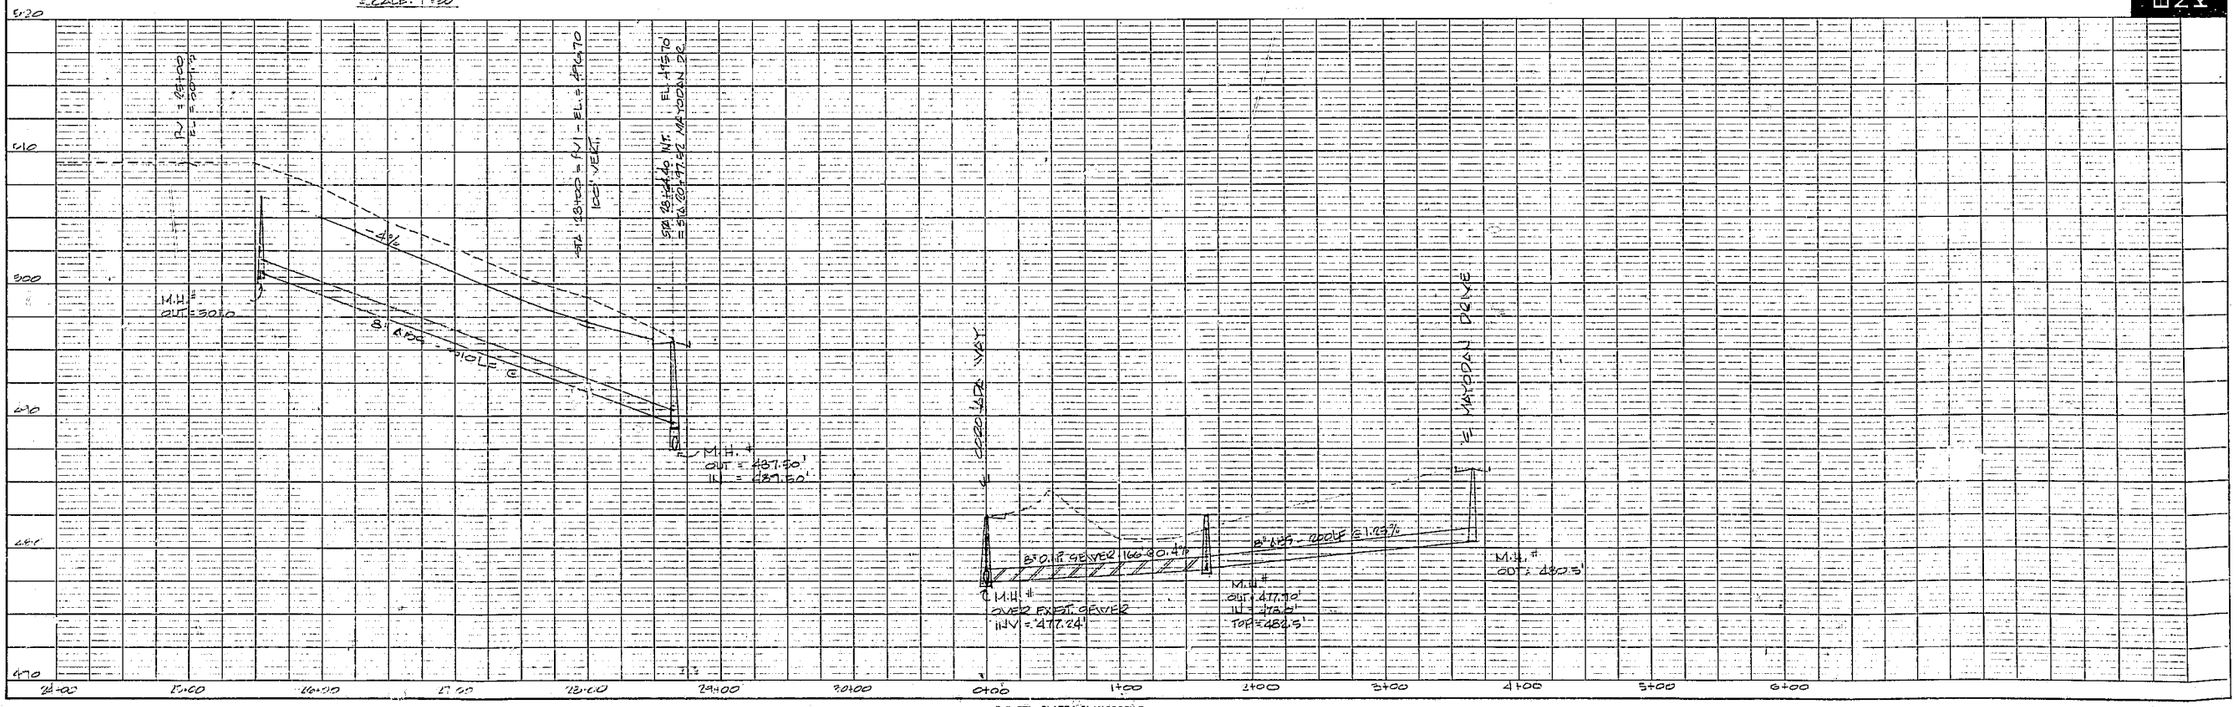

PLATE 1, PLAN-PROFILE
KEUFFEL & ESSER CO.
48 7006 MADE IN U.S.A.

Carolina Blue Printers — Raleigh, N. C.

IRON GATE SUBDIV. SHEET 4 OF 5
SECTION II - PHASE FOUR
CARY, WAKE CO., N.C.

DRAWN DCK CHECKED DATE 5-27-79

BASS, NIXON & KENNEDY, INC.
CONSULTING ENGINEERS
7416 CHAPEL HILL ROAD
RALEIGH, NORTH CAROLINA 27607

BZK

PLAN — SURVEYED, PLOTTED, NOTE BOOK, No., CHECKED, ALIGNMENT CHECKED, R/L OF WAY CHECKED, BY, DATE

PROFILE — SURVEYED, PLOTTED, NOTE BOOK, No., CHECKED, ALIGNMENT CHECKED, R/L OF WAY CHECKED, STRUCTURE LOCATIONS CHECKED, BY, DATE

10