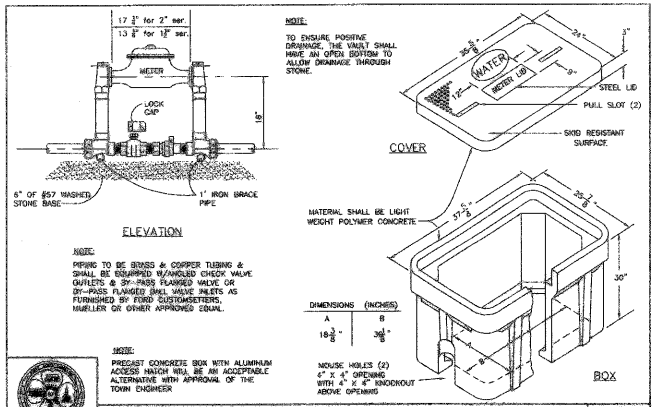

STANDARD 1-½" & 2" METER INSTALLATION & VAULT

EFFECTIVE: 07/01/04

DETAIL No. 06000.02 SHEET 1 OF 1

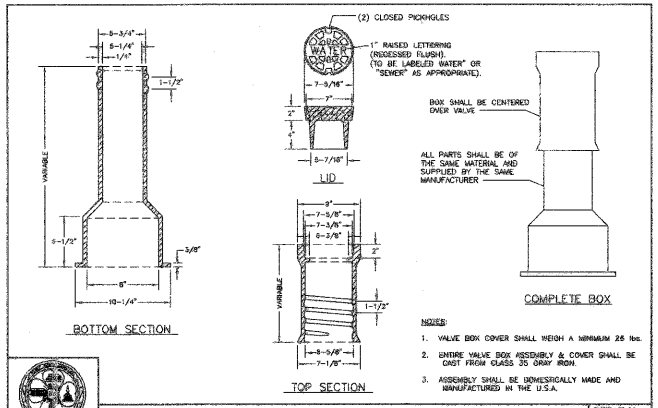

STANDARD VALVE BOX INSTALLATION

EFFECTIVE: 07/01/04

DETAIL No. 06000.08 SHEET 2 OF 2

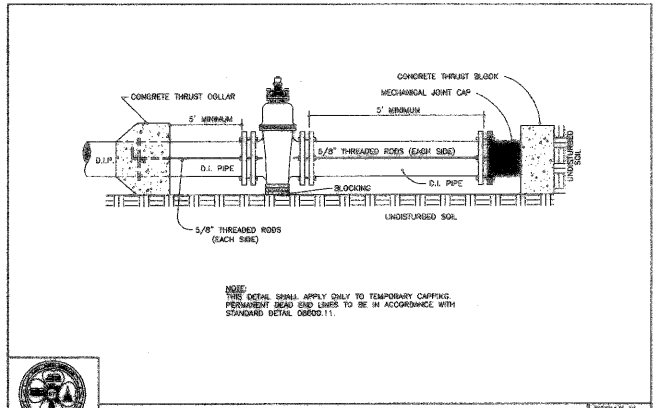

STANDARD CAPPING DETAIL

EFFECTIVE: 07/01/04

DETAIL No. 06000.12 SHEET 1 OF 1

ETd

ELAM, TODD, D'AMBROSI
URBAN PLANNING • LANDSCAPE ARCHITECTURE
CIVIL ENGINEERING • LAND USE CONSULTING
2000 SLATER RD. SUITE 200
MORRISVILLE, NORTH CAROLINA 27560
OFFICE 919.481.2021
FAX 919.481.2773
EMAIL etd@etdps.com

LEVEY KILDAIRE

DETAIL SHEET

CLIENT:
LRC DEVELOPMENT COMPANY, LLC
1585 FREDRICK BLVD
AKRON, OH 44320
330-253-8958

SURVEYOR:
ELINGBURG LAND SURVEY CO, INC
624 W CHATHAM ST
APEX, NC 27539
919-303-5371

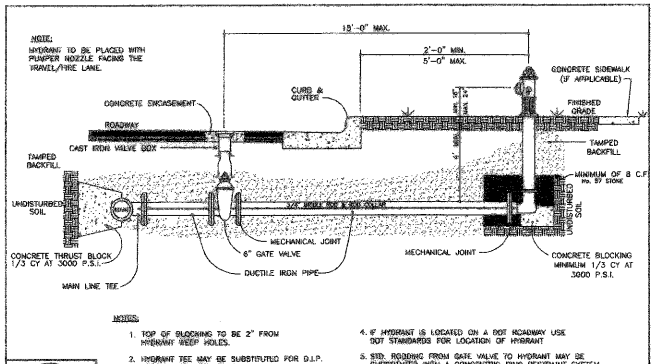

STANDARD HYDRANT INSTALLATION

EFFECTIVE: 07/01/04

DETAIL No. 06000.06 SHEET 1 OF 1

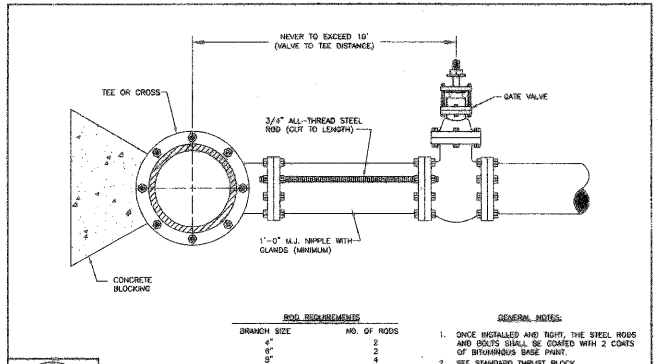

STANDARD VALVE RODDING

EFFECTIVE: 07/01/04

DETAIL No. 06000.09 SHEET 1 OF 1

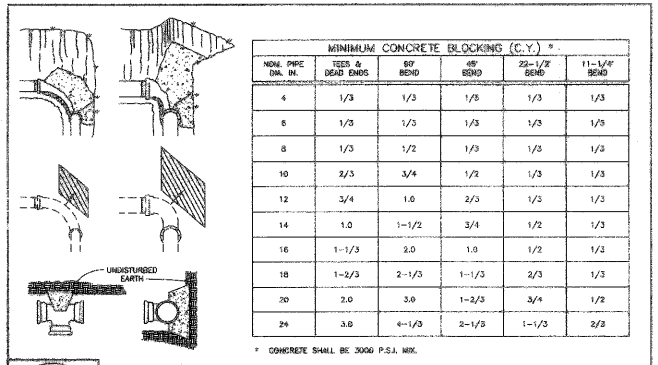

STANDARD REACTION BLOCKING

EFFECTIVE: 07/01/04

DETAIL No. 06000.13 SHEET 1 OF 1

WALGREENS
STORE# 10541

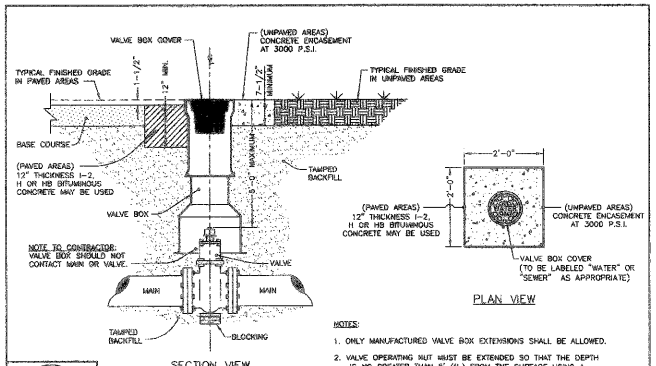

STANDARD VALVE BOX INSTALLATION

EFFECTIVE: 07/01/04

DETAIL No. 06000.08 SHEET 2 OF 2

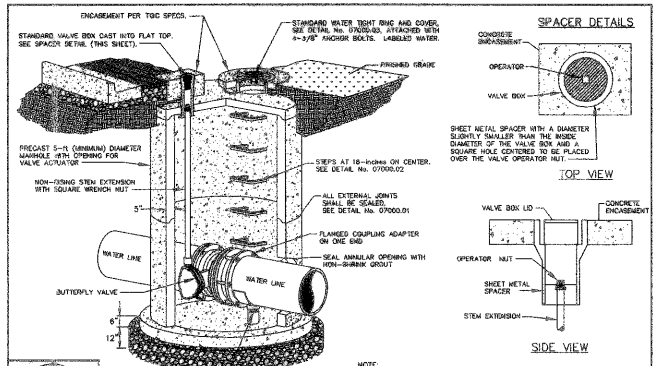

BUTTERFLY VALVE ASSEMBLY FOR WATER VALVES DEEPER THAN 5-ft

EFFECTIVE: 07/01/04

DETAIL No. 06000.10 SHEET 1 OF 2

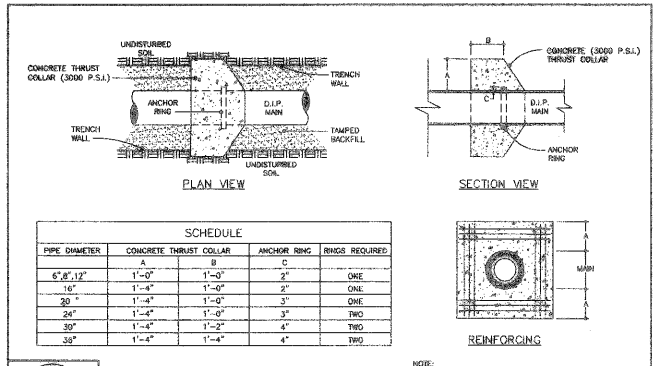

STANDARD THRUST COLLAR INSTALLATION

EFFECTIVE: 07/01/04

DETAIL No. 06000.14 SHEET 1 OF 1

Drawn By: JRF
Checked By: BN
Date: 2-10-06
Proj#: 2511009

Revisions
REV 3/31/06 CARY REVIEW COMMENTS

06-SP-012
APPROVED
TOWN OF CARY
Approved by _____ Date 7-21-06
Planning _____ Date 7-21-06
Engineering _____ Date 7-21-06

SHEET
D-3