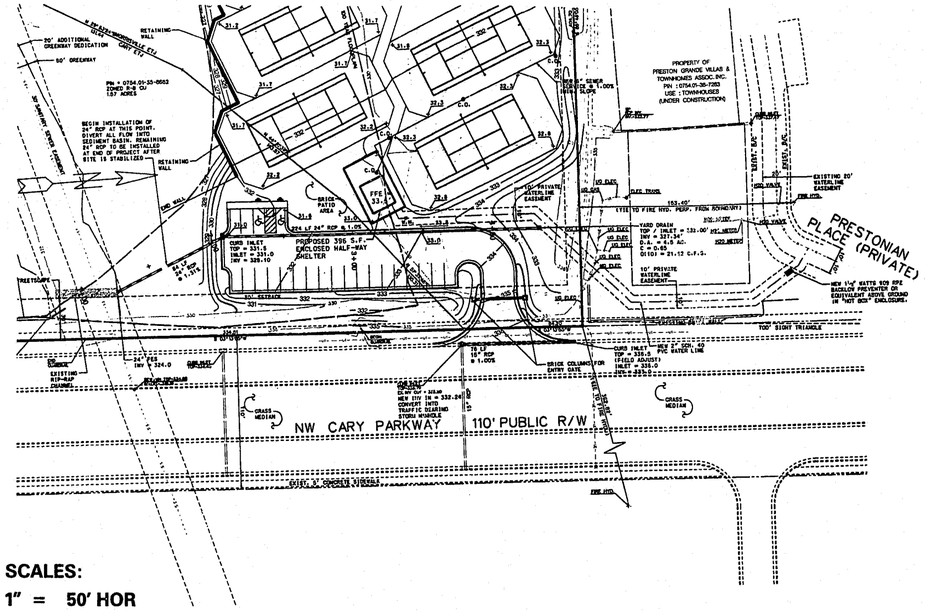

IT'S THE LAW!

AS OF JANUARY 1, 1986, NORTH CAROLINA STATE LAW REQUIRES ANYONE EXCAVATING WITH MECHANICAL EQUIPMENT ON HIGHWAY RIGHTS-OF-WAY, PRIVATE UTILITY EASEMENTS, OR PUBLIC SPACES TO NOTIFY ALL UTILITIES TWO (2) WORKING DAYS PRIOR TO DIGGING.

SCALES:

1" = 50' HOR

1" = 5' VER

NORTH CAROLINA PROFESSIONAL ENGINEER SEAL 20804 WILLIAM H. MITCHELL

SCALE: HOR. 1" = 50'
VERT. 1" = 5'

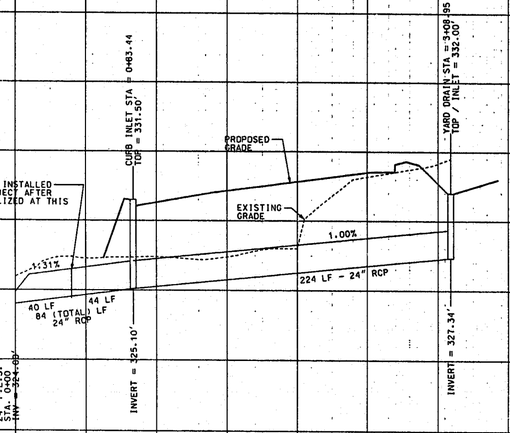

355	350	345	340	335	330	325	320	315	310	305	300	295

0+00 1+00 2+00 3+00 4+00 5+00 6+00 7+00 8+00 9+00 10+00 11+00 12+00 13+00 14+00

99-SP-261
APPROVED
10/2/00
10/3/00

BASS, NIXON & KENNEDY, INC.
CONSULTING ENGINEERS

PRESTONWOOD COUNTRY CLUB

JOB NO.	DATE	DRAWN BY
99488000	12/3/99	J.JONES

SHEET 1