PLAN

BY	DATE
SURVEYED	
PLOTTED	
ALIGNMENT CHECKED	
REF. OF WAY CHECKED	

NOTE BOOK
NO.

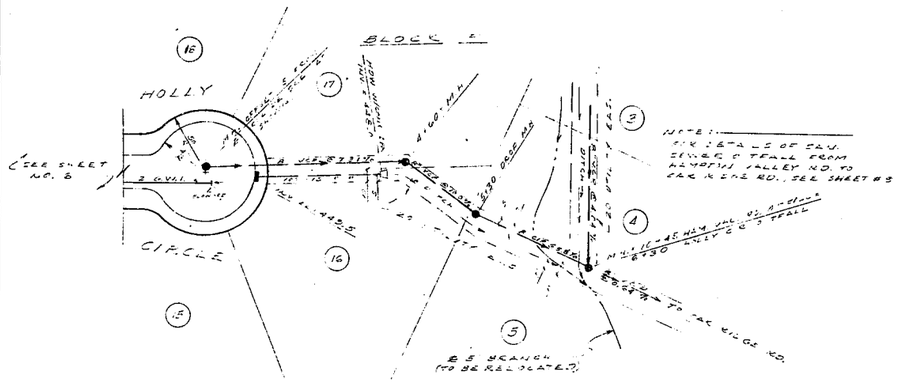

PLAN
SCALE: 1" = 50'

PROFILE

BY	DATE
SURVEYED	
PLOTTED	
GRADES CHECKED	
R/W & EASE.	
STRUCTURE NOTATNS CHKD.	

NOTE BOOK
NO.

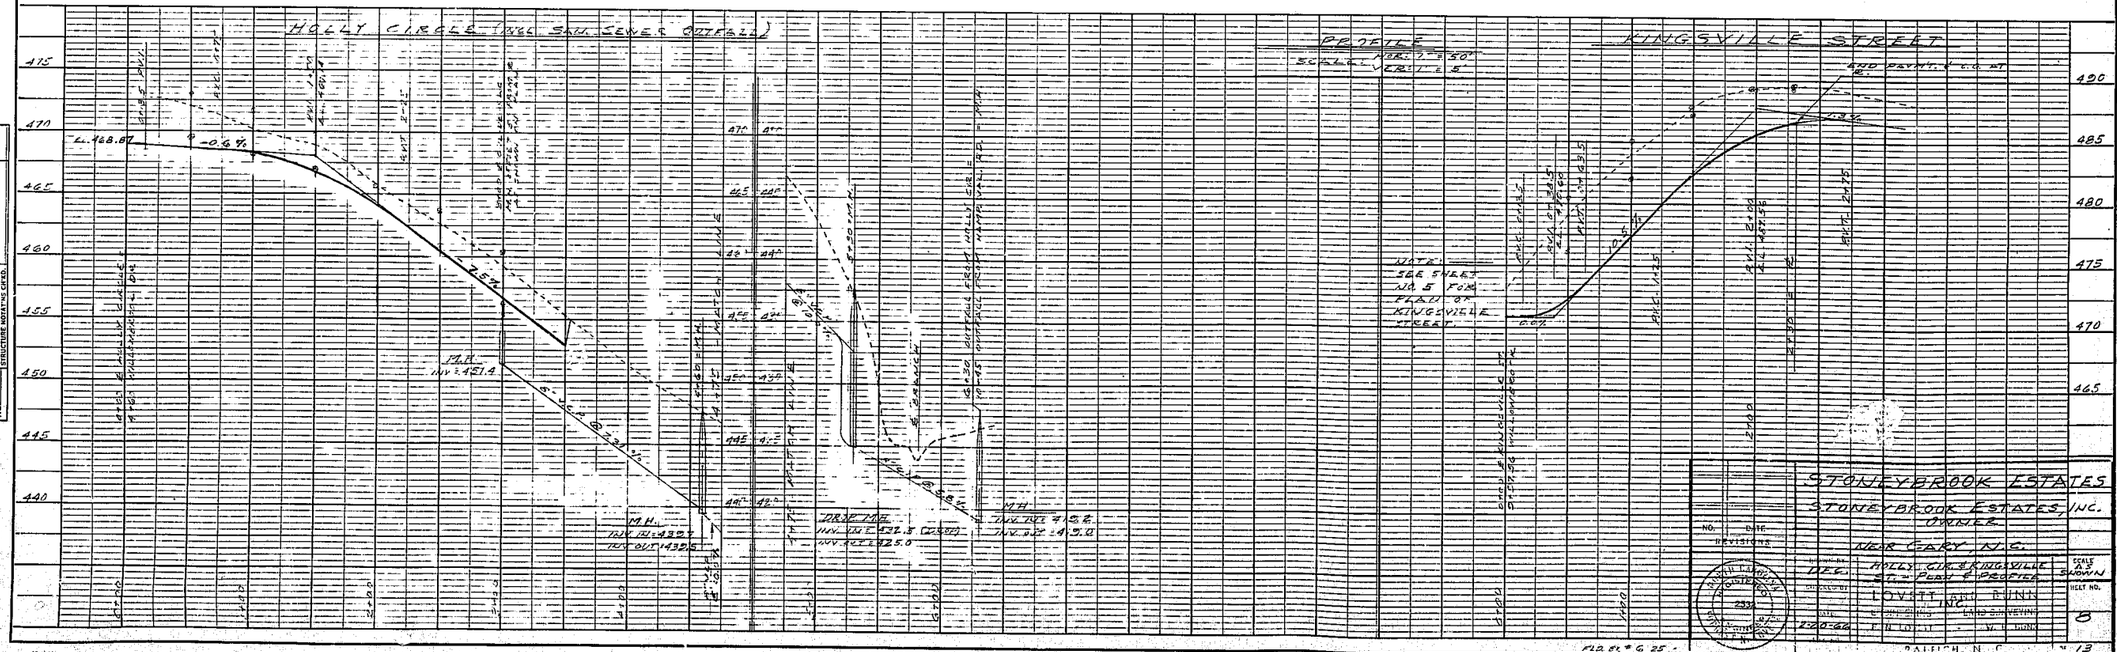

STONEYBROOK ESTATES
STONEYBROOK ESTATES, INC.
OWNER
NEAR CARY, N.C.

NO.	DATE	REVISIONS

DES. HOLLY CIR. & KINGSVILLE ST. PLAN & PROFILE
DRAWN
CHECKED
APPROVED
DATE 2-20-68
SCALE AS SHOWN
SHEET NO. 8

LOVETT RUNN INC. LAND SURVEYING
P. O. BOX 1135 - RALEIGH, N. C.

PLATE 1—PLAN-PROFILE O.P.R. & R.E.
100% RAG PAPER—MADE AND PRINTED IN U.S.A.
CHARLES PRINTING COMPANY, INC.