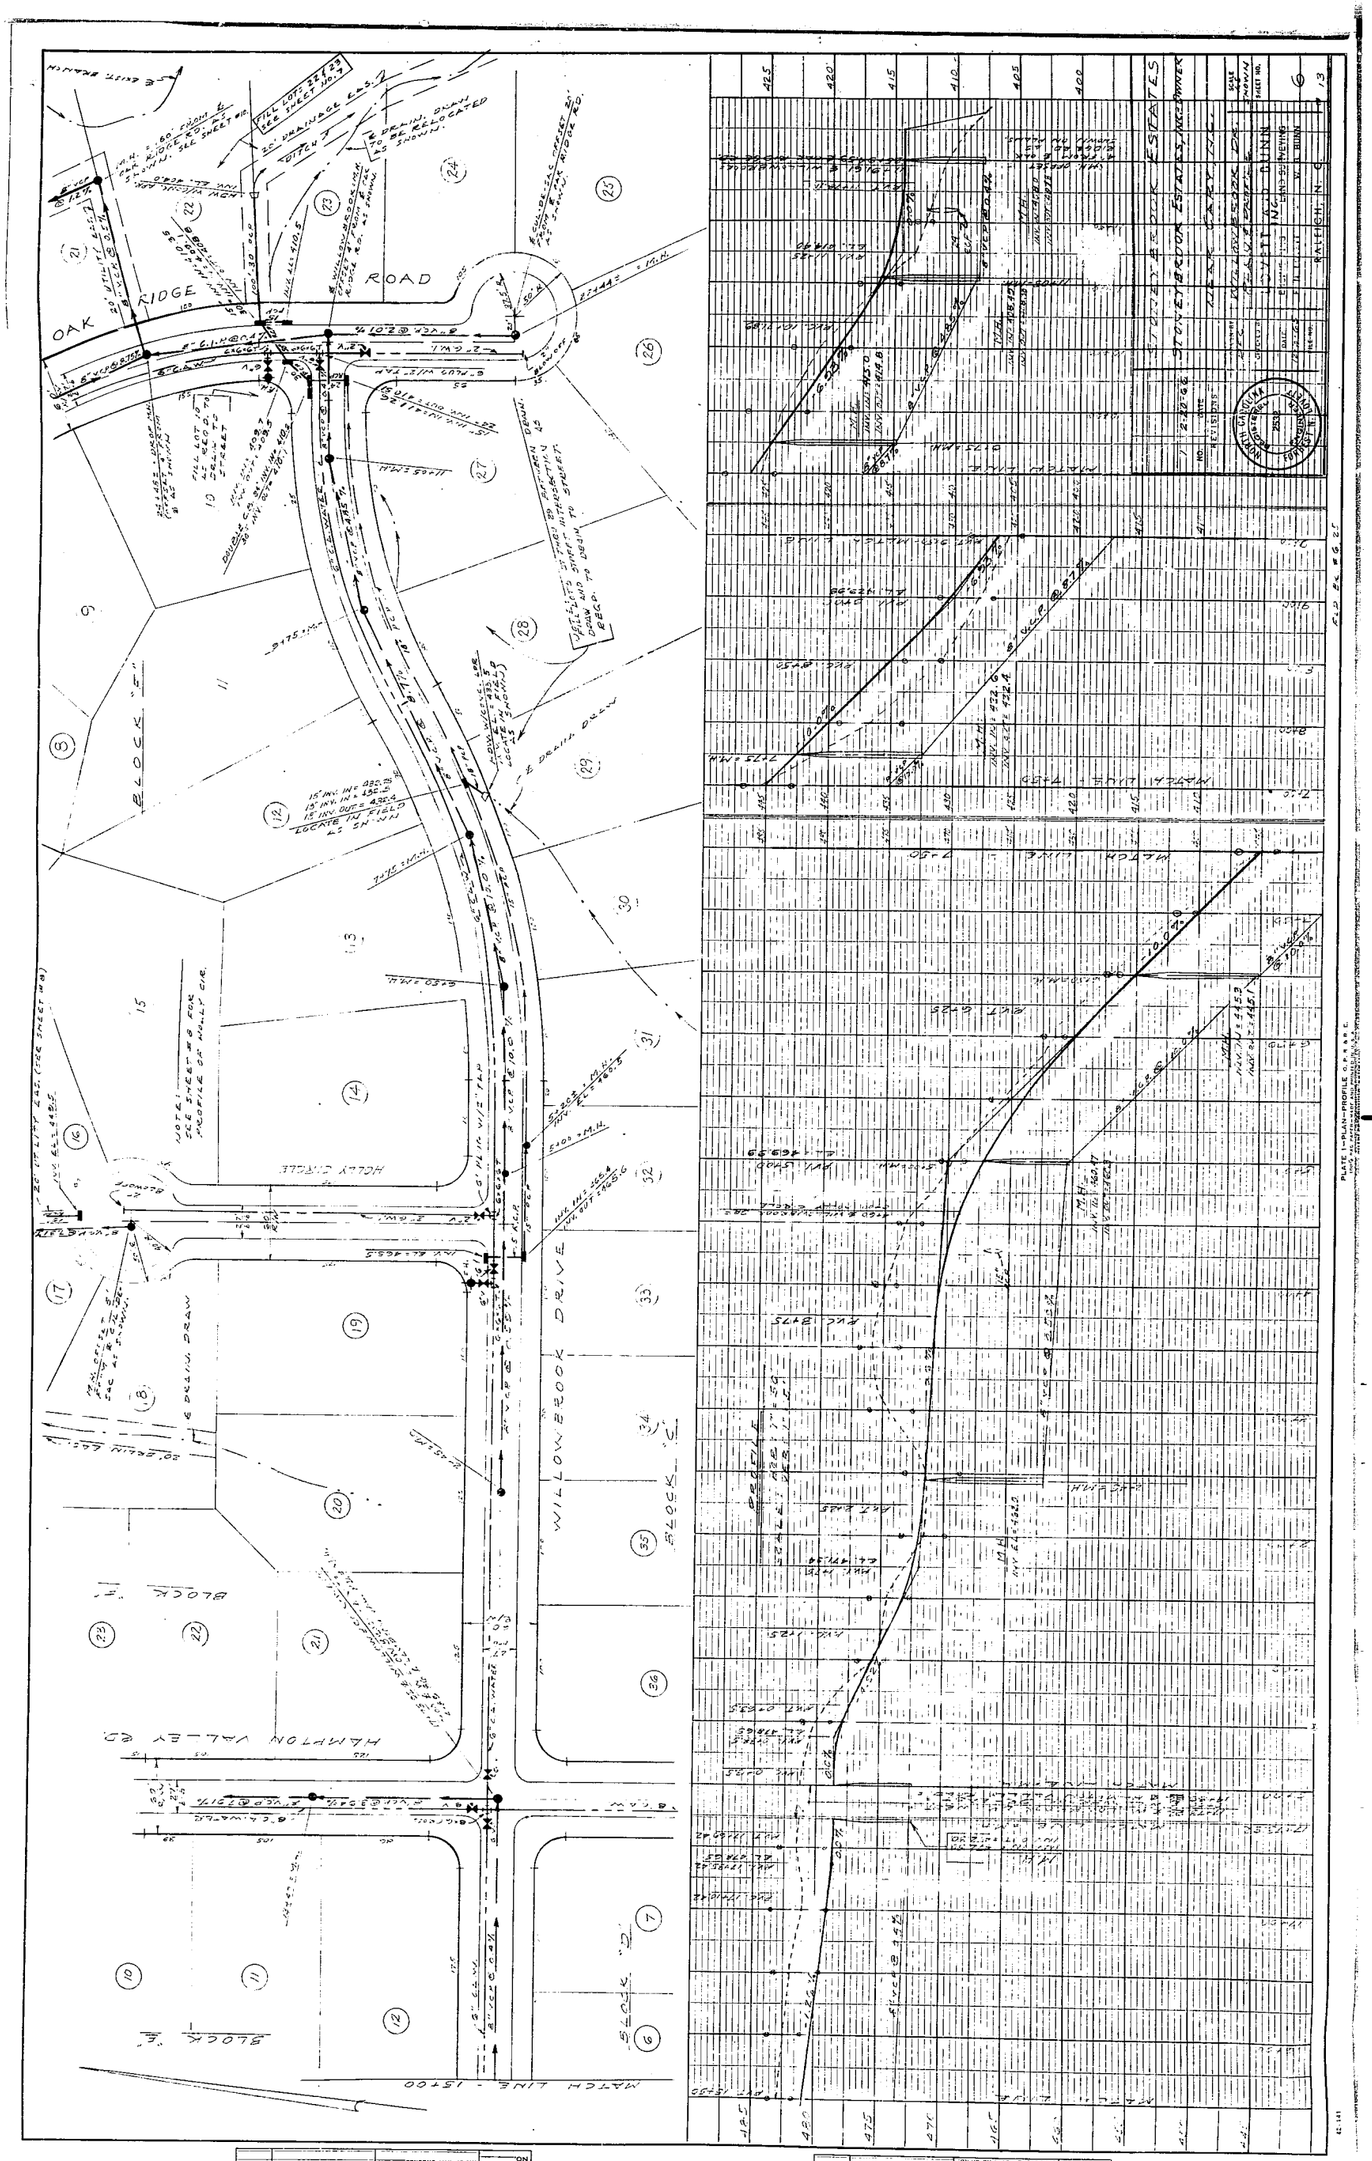
OAK RIDGE ROAD
BLOCK "F"
BLOCK "E"
BLOCK "D"
BLOCK "C"
WILLOWBROOK DRIVE
HAMPTON VALLEY RD.
HOLLY CIRCLE
MATCH LINE - 15+00
STONEYBROOK ESTATES
STONEYBROOK ESTATES, INC. OWNER
RALEIGH, N.C.
PLATE 1-PLAN-PROFILE
PLAN
PROFILE